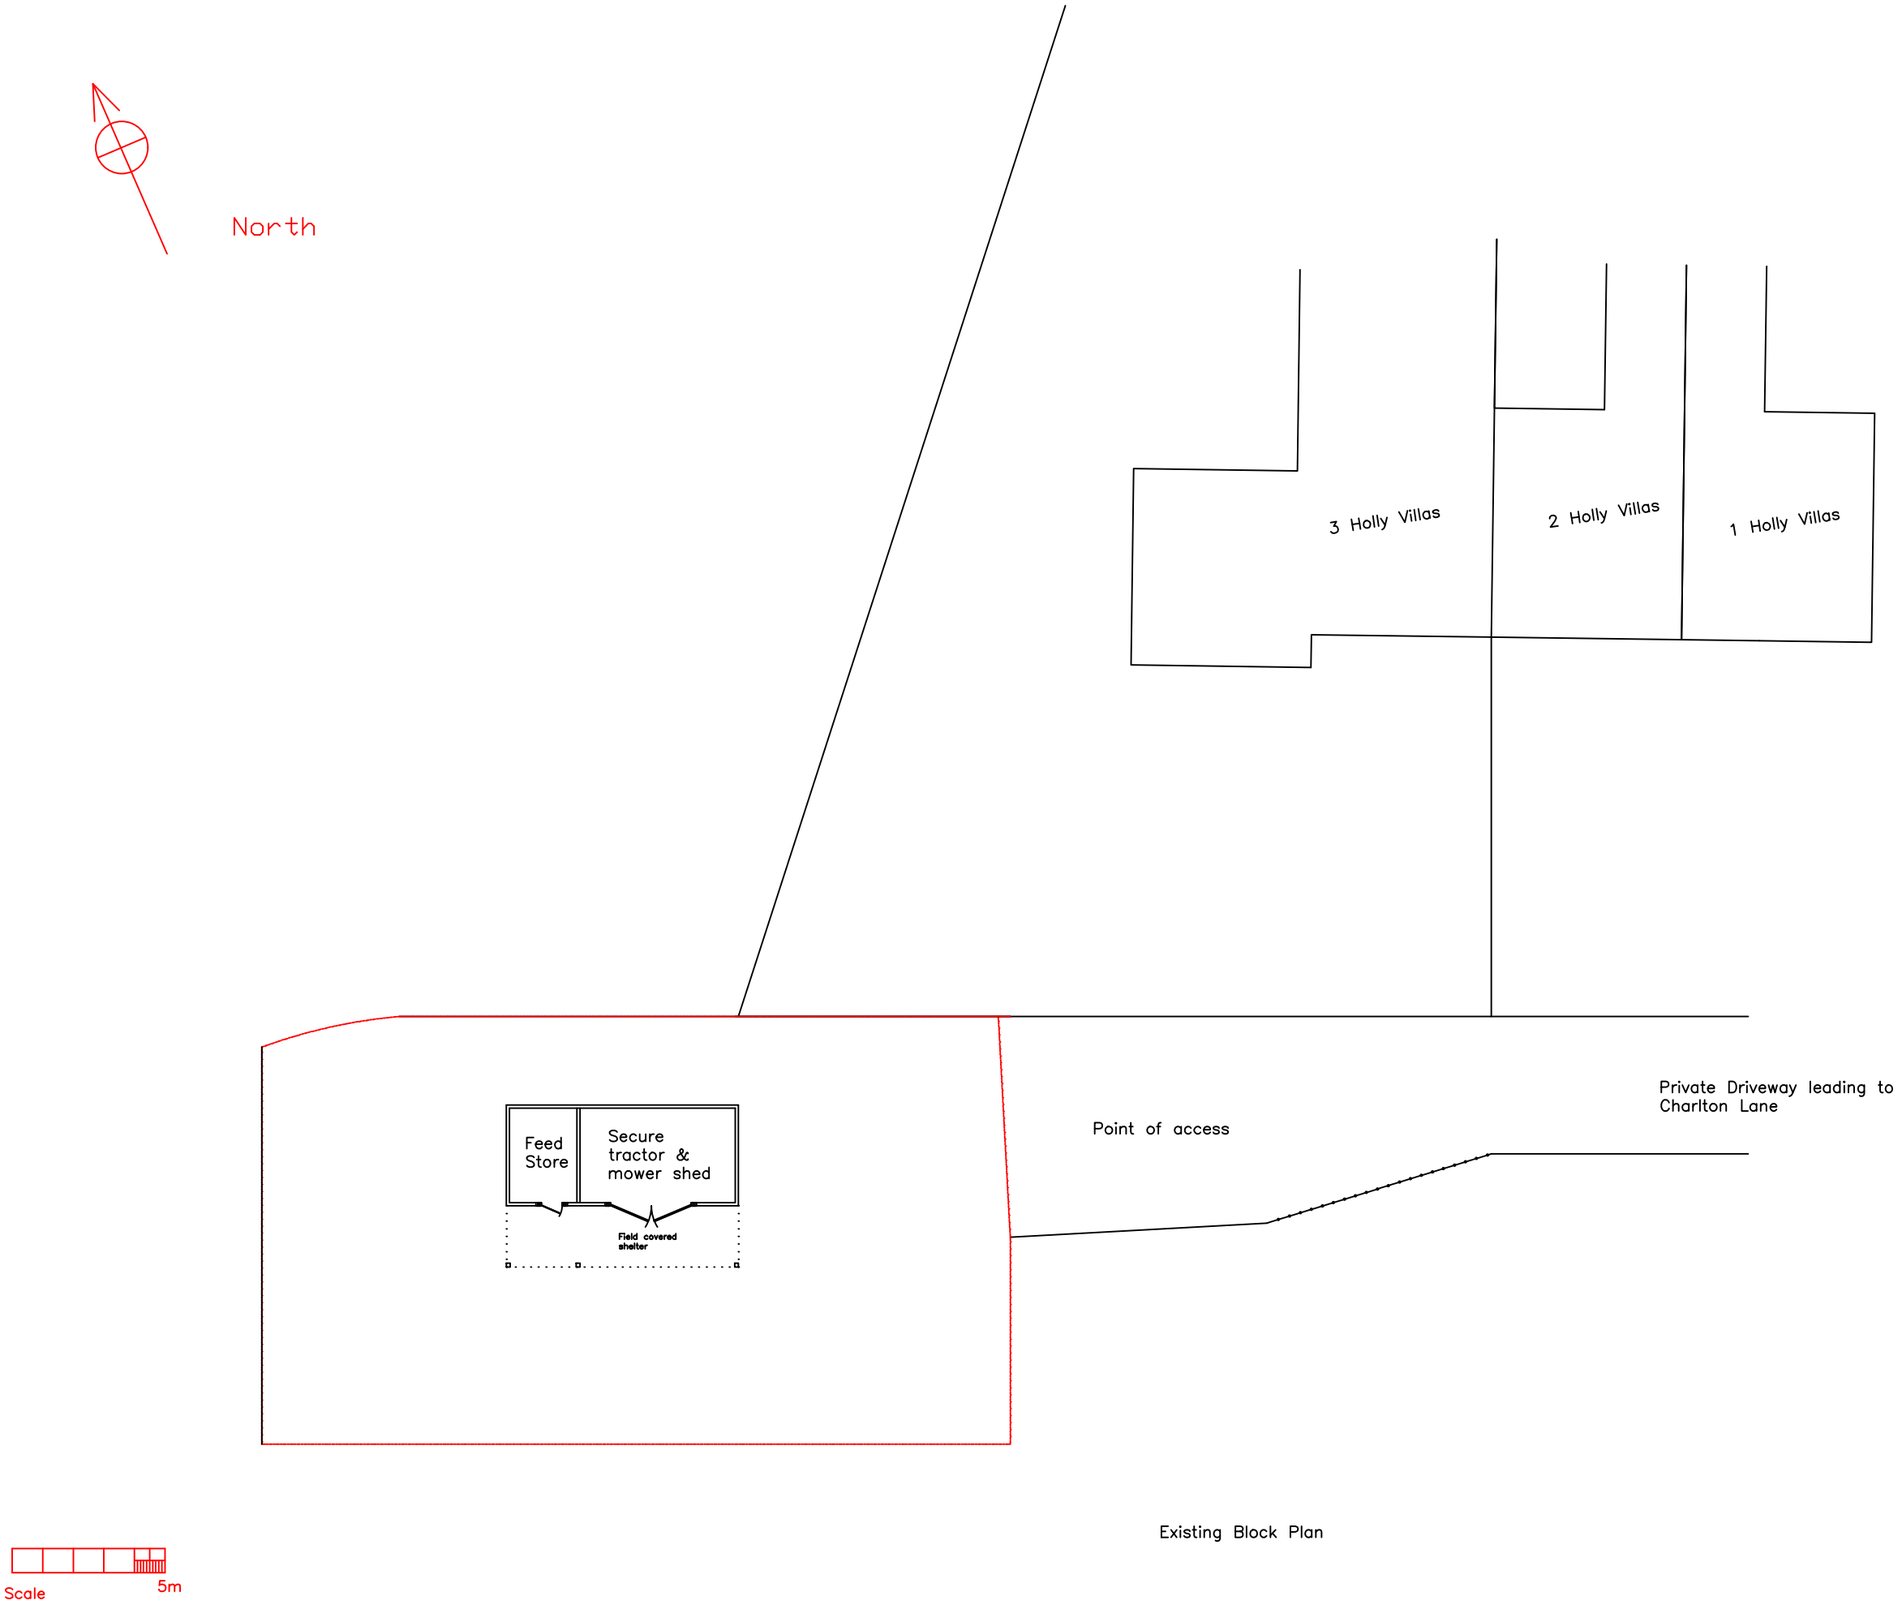

Existing Block Plan

General Notes

No.	Revision/Issue	Date

Marcus J. Kidner
M.B.Eng.
Building Surveyor

Violet Cottage
Pleasant Valley Lane
East Farleigh
Maidstone
Kent
Tel. 07866688416

Project

Existing Block Plan

Project 816	Sheet 816bp2
Date 1–03–21	
Scale 1–200	