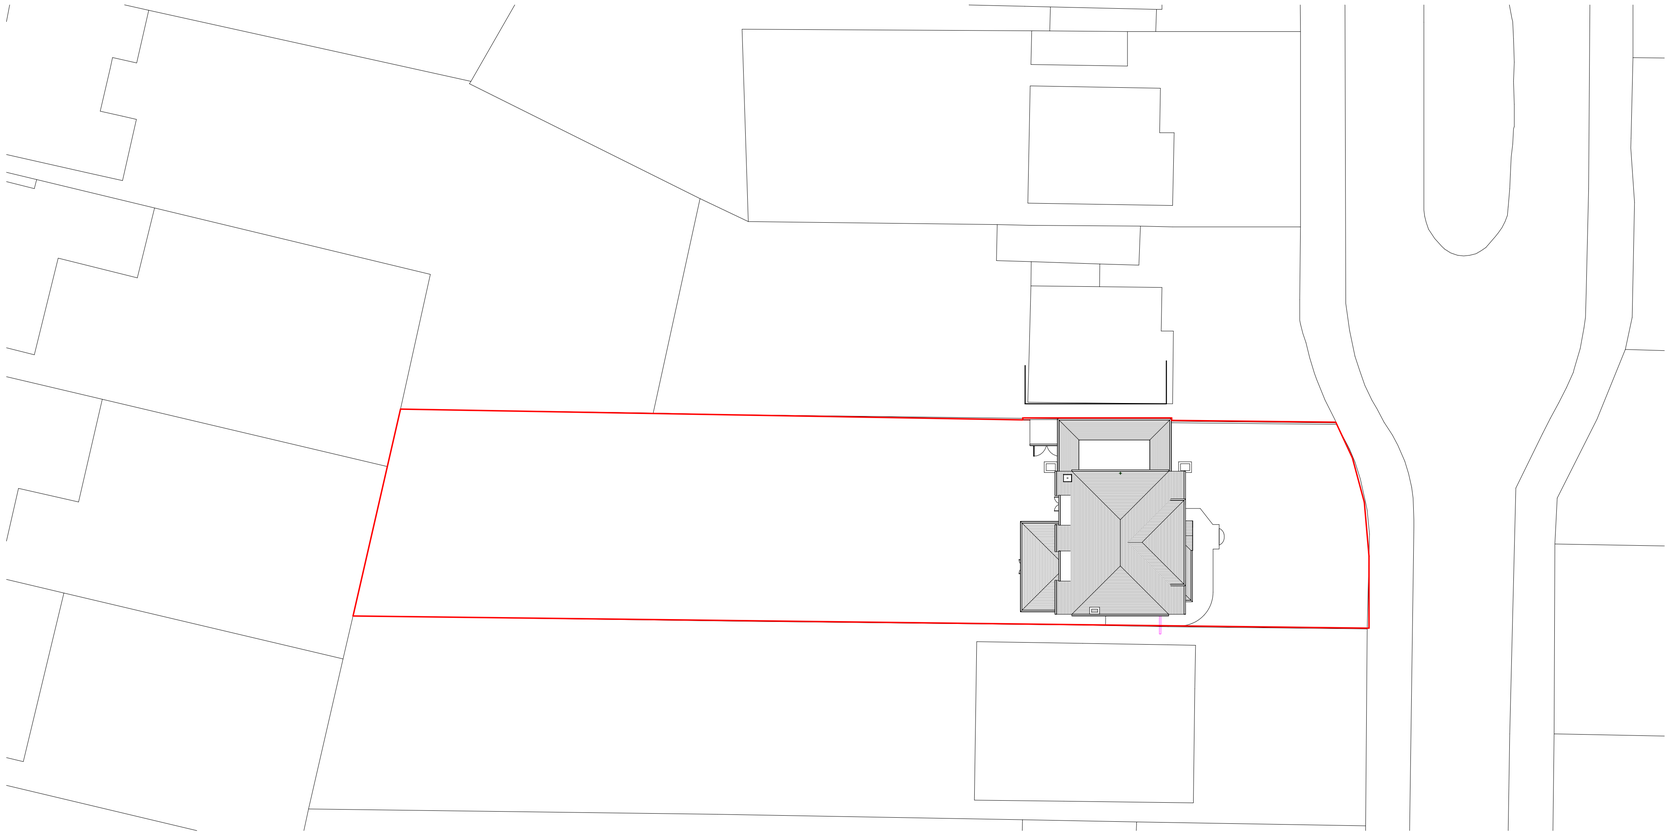

PROPOSED BLOCK PLAN
1 : 200

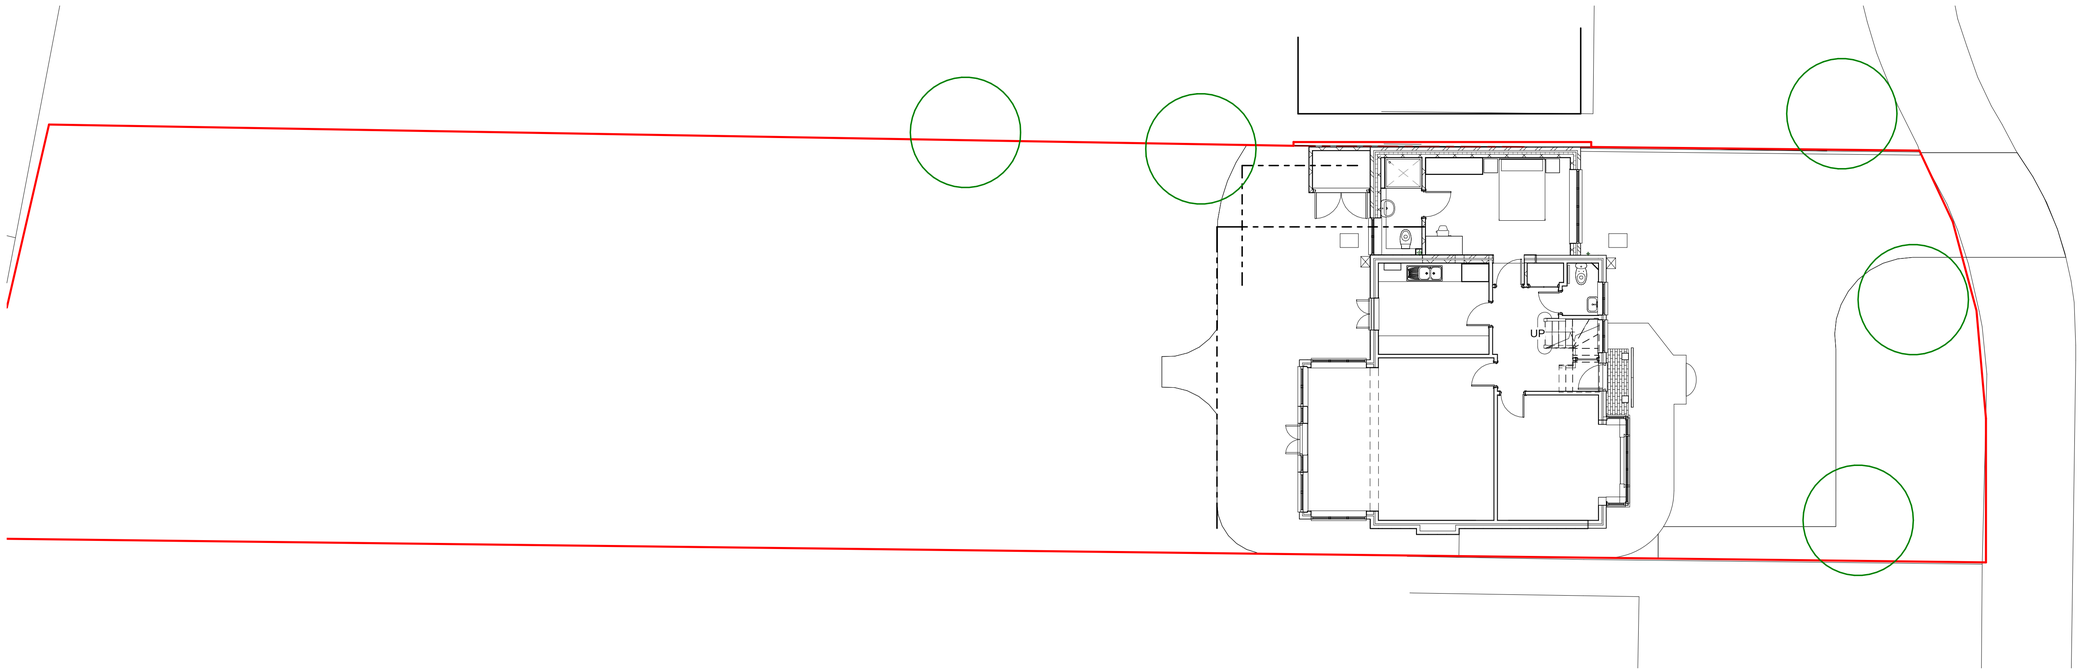

PROPOSED SITE PLAN
1 : 100

DO NOT SCALE FROM THIS DRAWING FOR CONSTRUCTION PURPOSES

0 1 2 3 4 5 6 7 8cm

SHEET RULER

Rev	Date	Description

PROPOSED SIDE EXTENSION

54 WOODCOTE HURST
EPSOM
SURREY

PROPOSED BLOCK AND SITE PLAN

DONOVAN HEWITT
chartered architects
The Theatre, 7 Church Street, Leatherhead
Surrey, KT22 8DN
tel: 01372 376236 fax: 01372 363058
email: donovan.hewitt@btconnect.com

BIM 360://1099 54 Woodcote Hurst/CM-1099-03-10.rvt

Date		Status	
Drawn by	Author	Checked by	Checker

Scale @ A1 As indicated

Project No	Drg No	Rev
1099-	03-03	