Revision

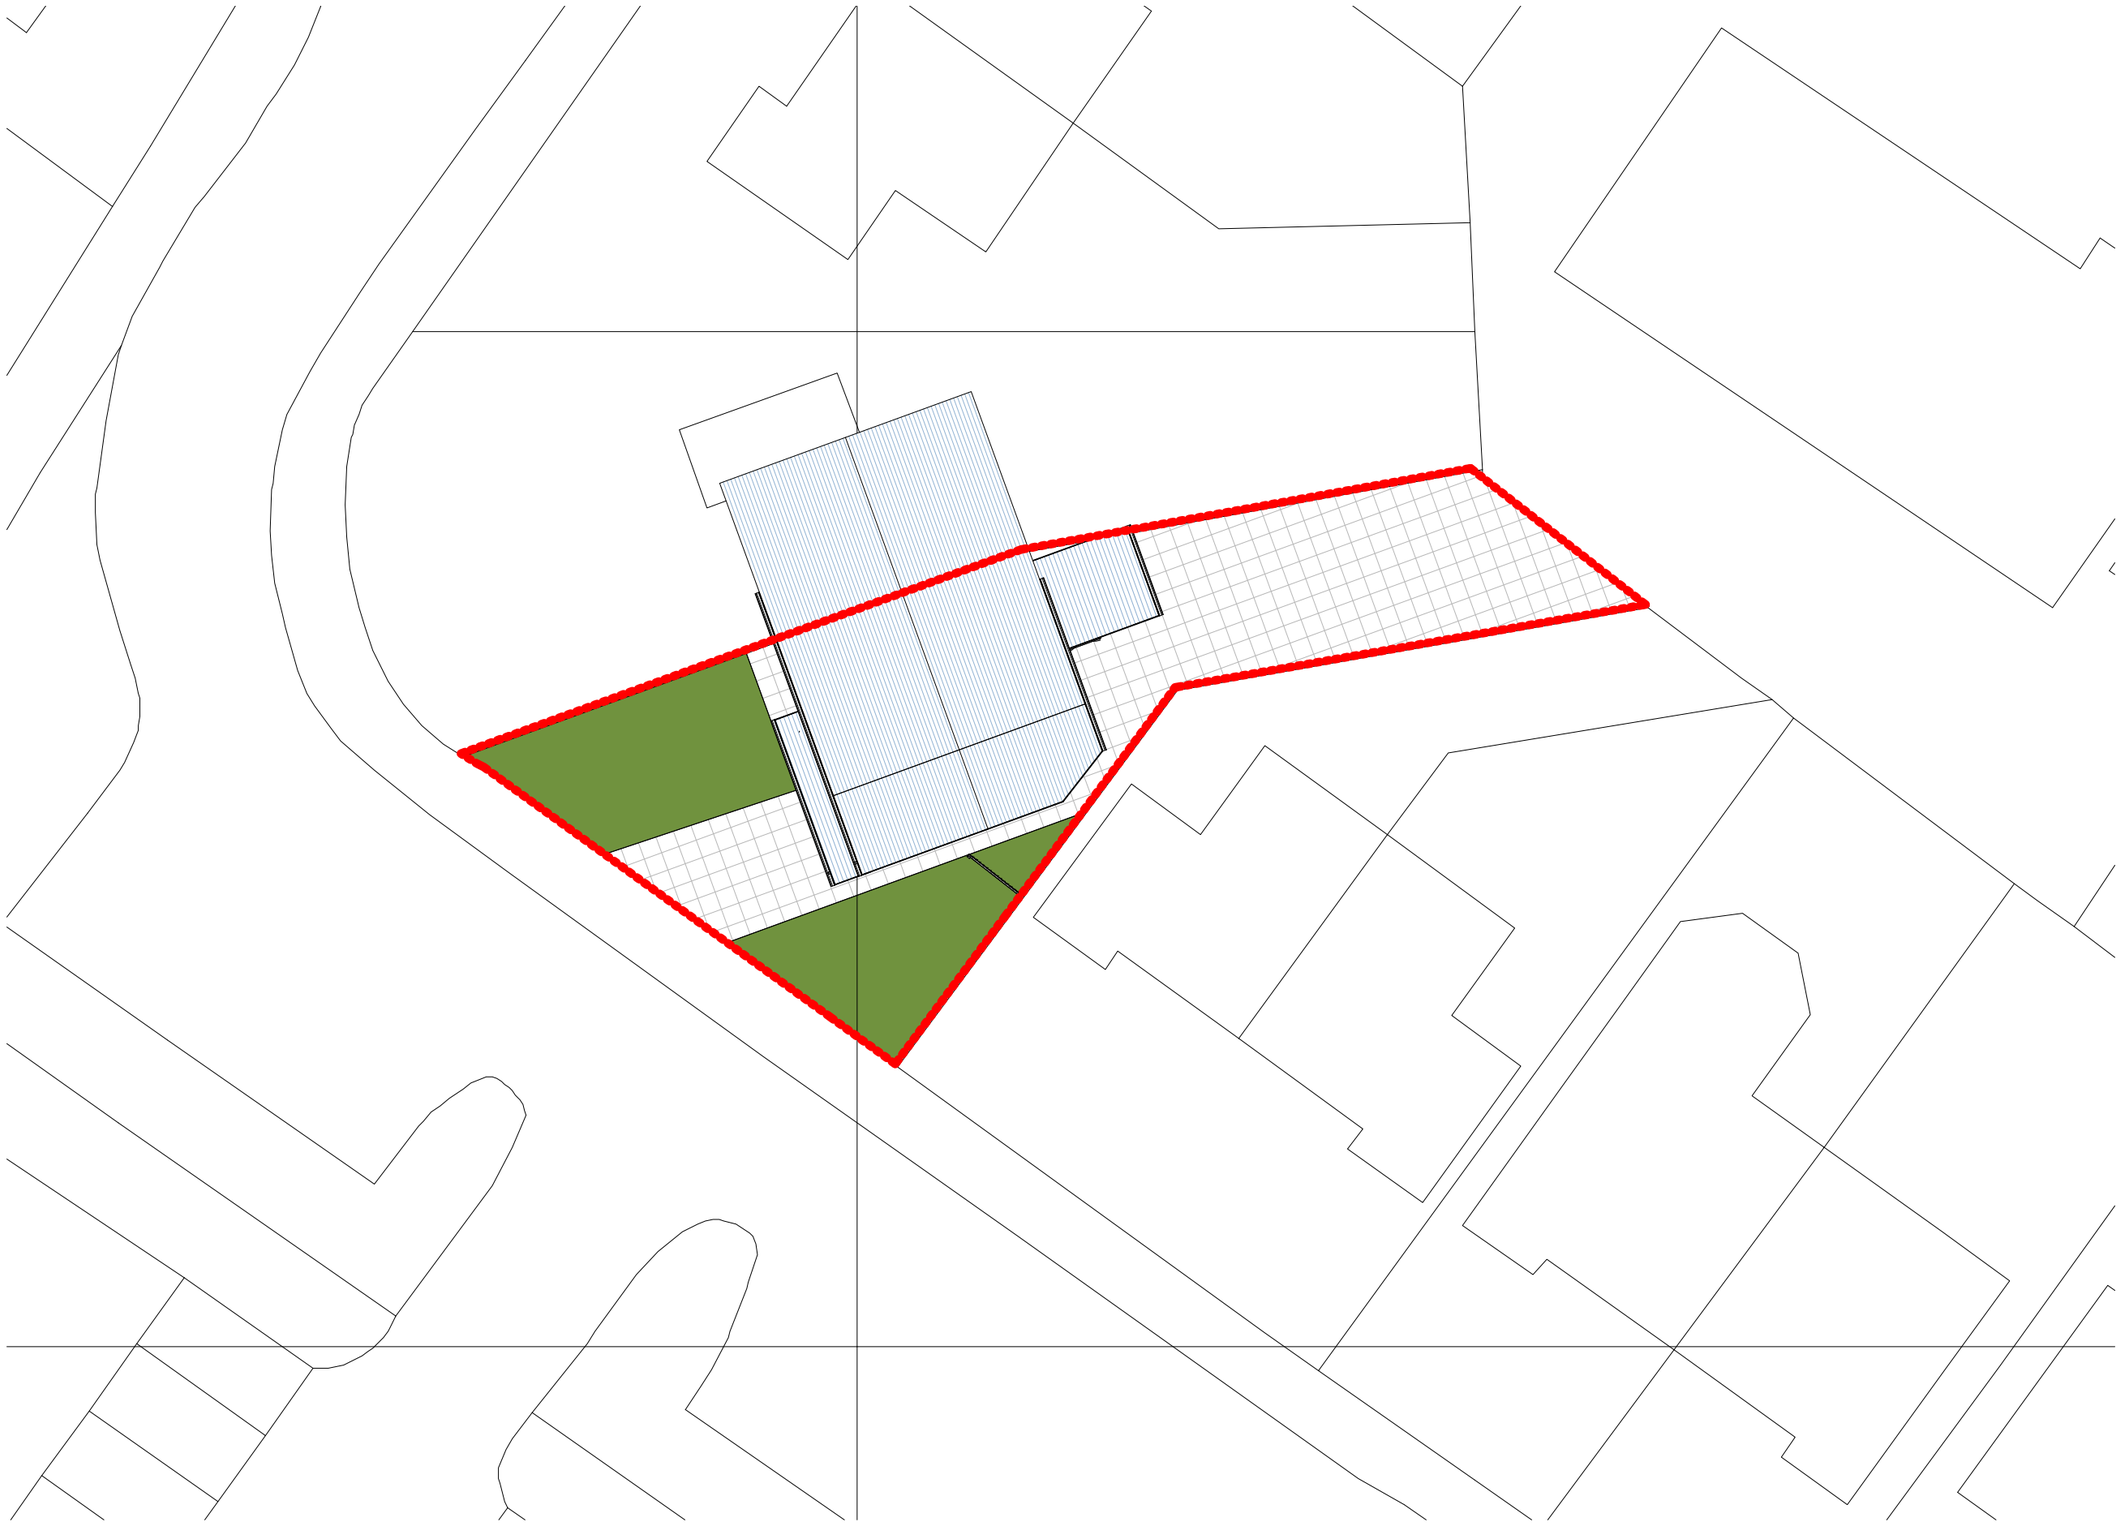

1 Proposed Site Plan
1 : 200

0m 4m 8m 12m 16m 20m

VISUAL SCALE 1:200

ANGUS DESIGN ASSOCIATES LTD

Proposed Site Plan

Drawing No: AL(0)003
Scale (A3): 1 : 200

Planning

All sizes dimensions and heights are to be checked on site and confirmed before work commences. Sites sizes take preference to