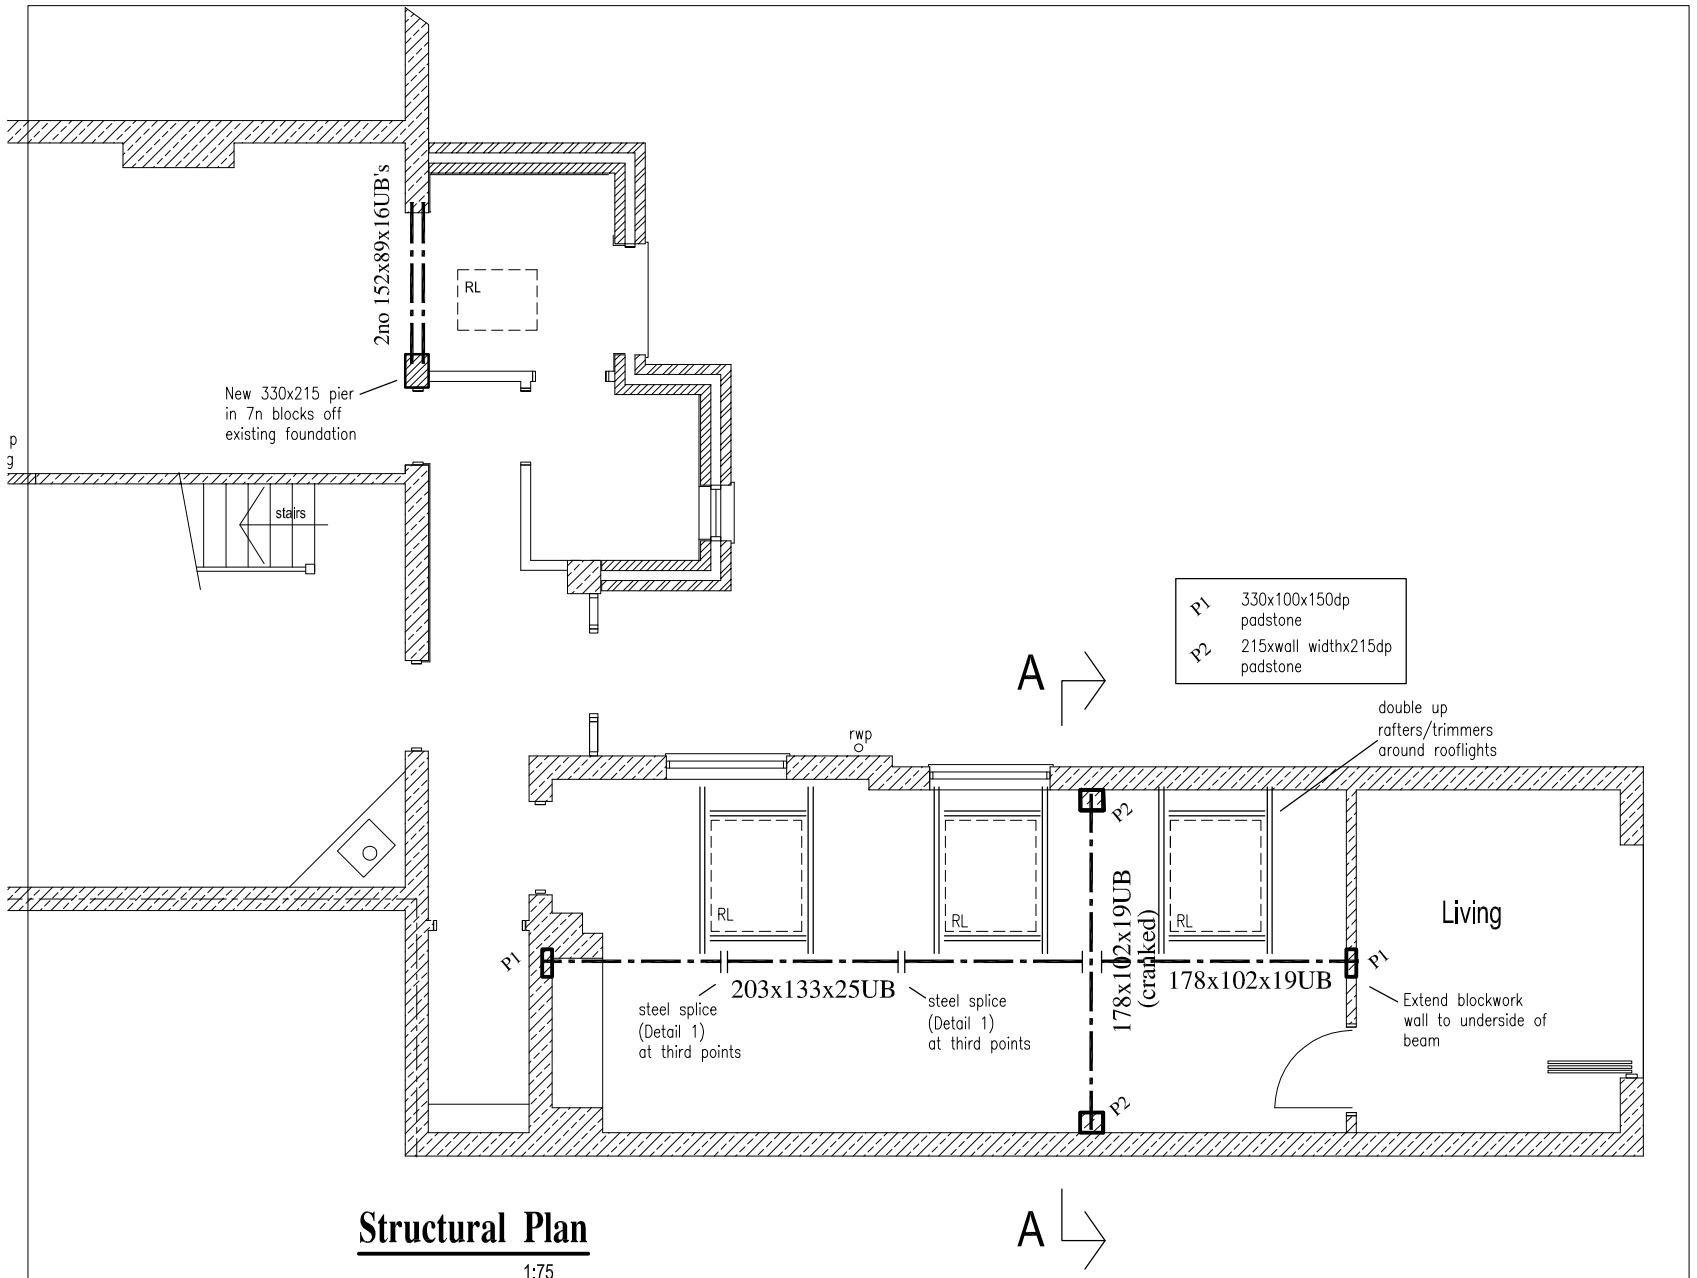

Structural Plan

1:75

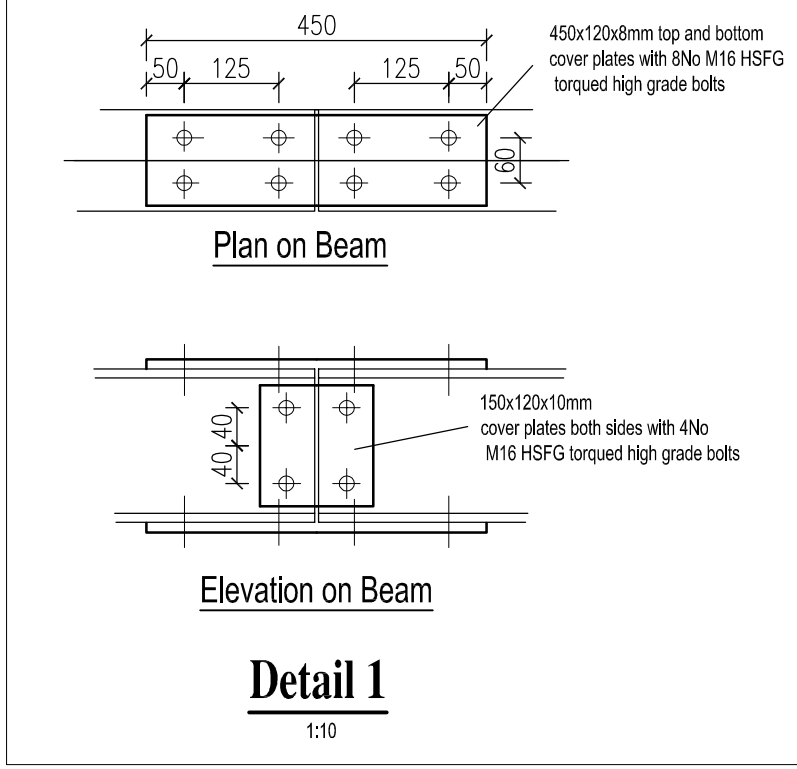

Detail 1

1:10

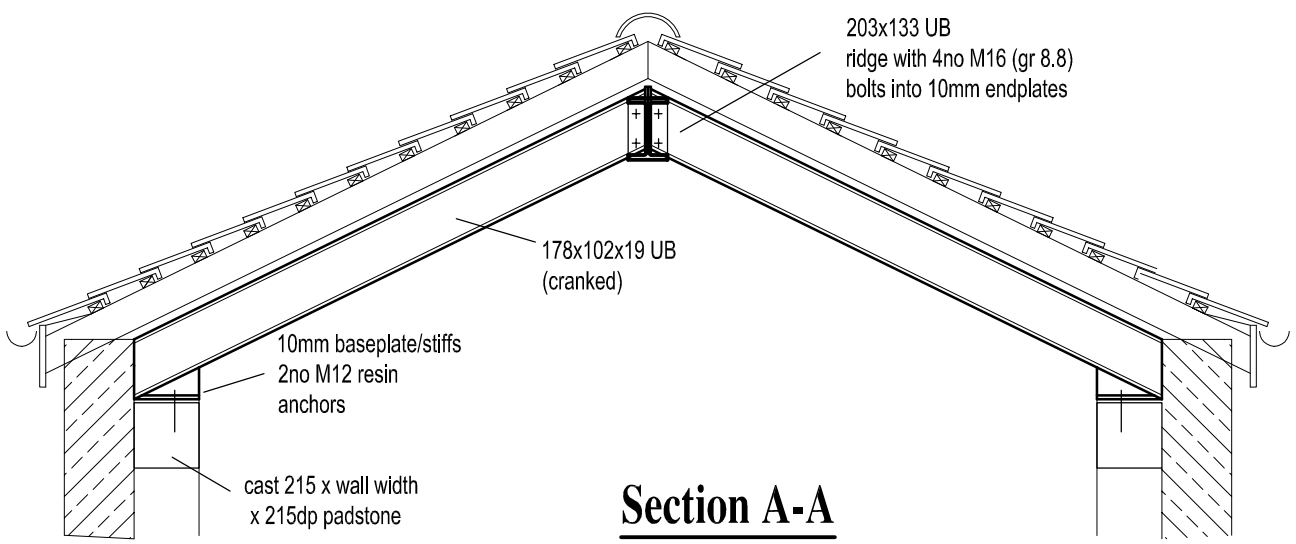

Section A-A

1:25

Location
Wall Barn Farm
Newtown Lane
Belbroughton,
DY9 9UR

Drawing Title
Structural Details

Date
Mar 2021

Scale	Size	Drg No	Rev
1:100	A3	04	