NEW WORKS TO EXISTING HIGHLIGHTED IN RED
THIS DRAWING TO BE READ IN CONJUNCTION WITH THE STRUCTURAL ENGINEER'S
ALL STRUCTURAL INFORMATION CONFLICTS ON THIS DRAWING ARE SUPERCEED BY THE STRUCTURAL ENGINEER'S DRAWINGS

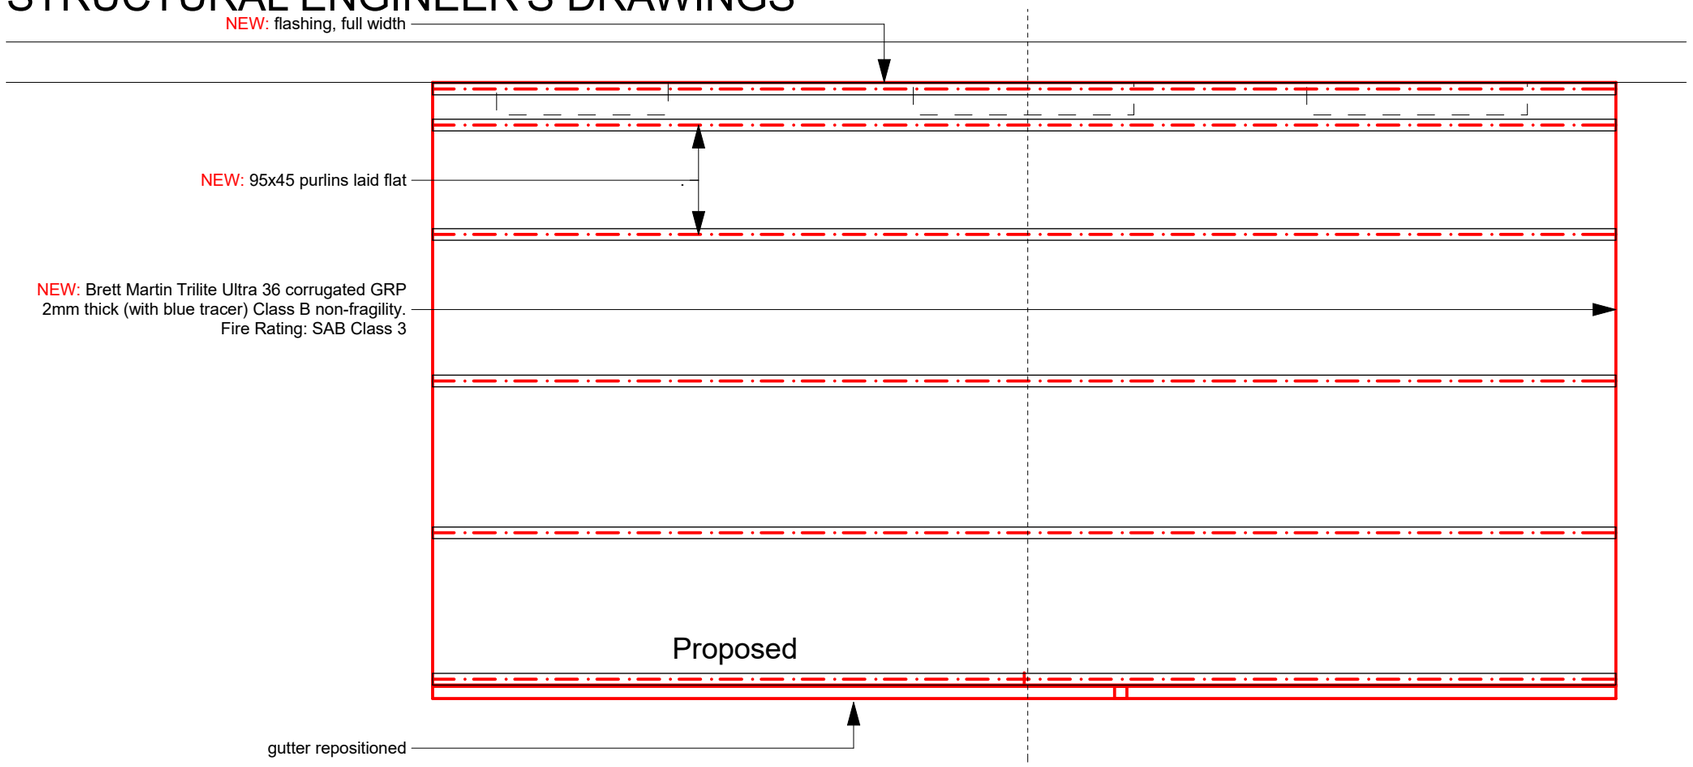

2. Roof 1:50

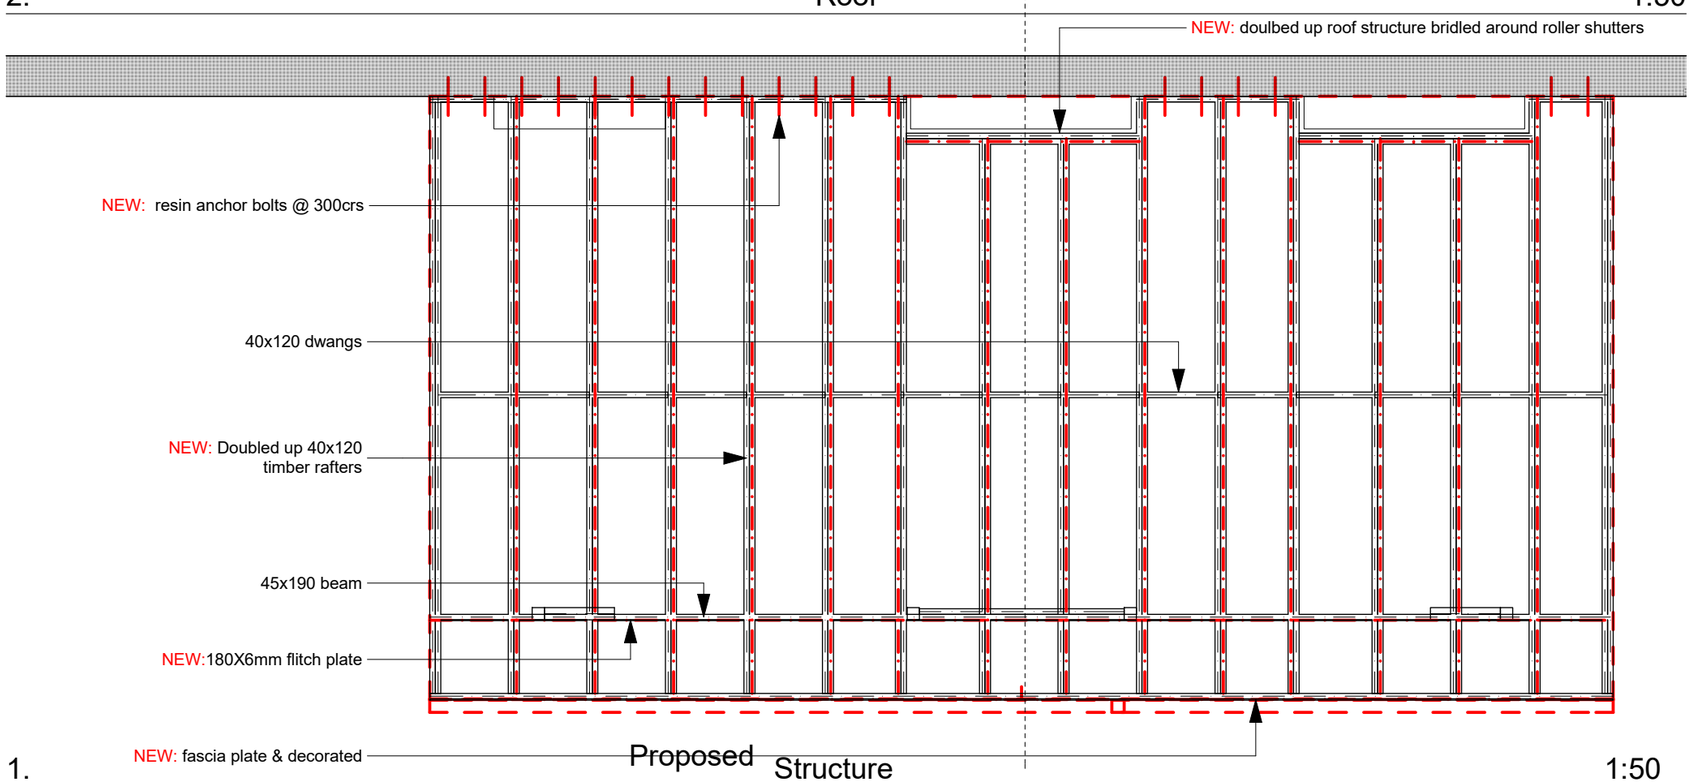

1. Proposed Structure 1:50

Copyright Dallman Johnstone
Figured dimension only are to be taken from this drawing. All dimensions are to be checked on site before any work is put in hand. If in doubt, ask.

This is the drawing referred to in the Application

dated

signed
for Dallman Johnstone

BUILDING WARRANT

Mark	Revision	Drawn	Date	Checked

DALLMAN JOHNSTONE
ARCHITECTURE
CONSERVATION
SUSTAINABILITY

The Studio
24 New Kirk Road
Bearsden Cross
Glasgow G61 3SL

T:-0141 942 3025
F:-0141 942 8777
E:-studio@dallmanjohnstone.co.uk
W:-www.dallmanjohnstone.co.uk

Client's name
Karen Mullen

Job title
Oliver's Canopy
20 Drumchapel Road
Glasgow
G15 6QE

Drawing title
Proposed Plans

Scale@ A3
1:50 *metres*
0 0.5 1 2 3

Drawn	Checked	Date
cj	lj	03.21

Job No.	Dwg. No.	Rev.
841	.3	