


1. Existing Structure 1:50

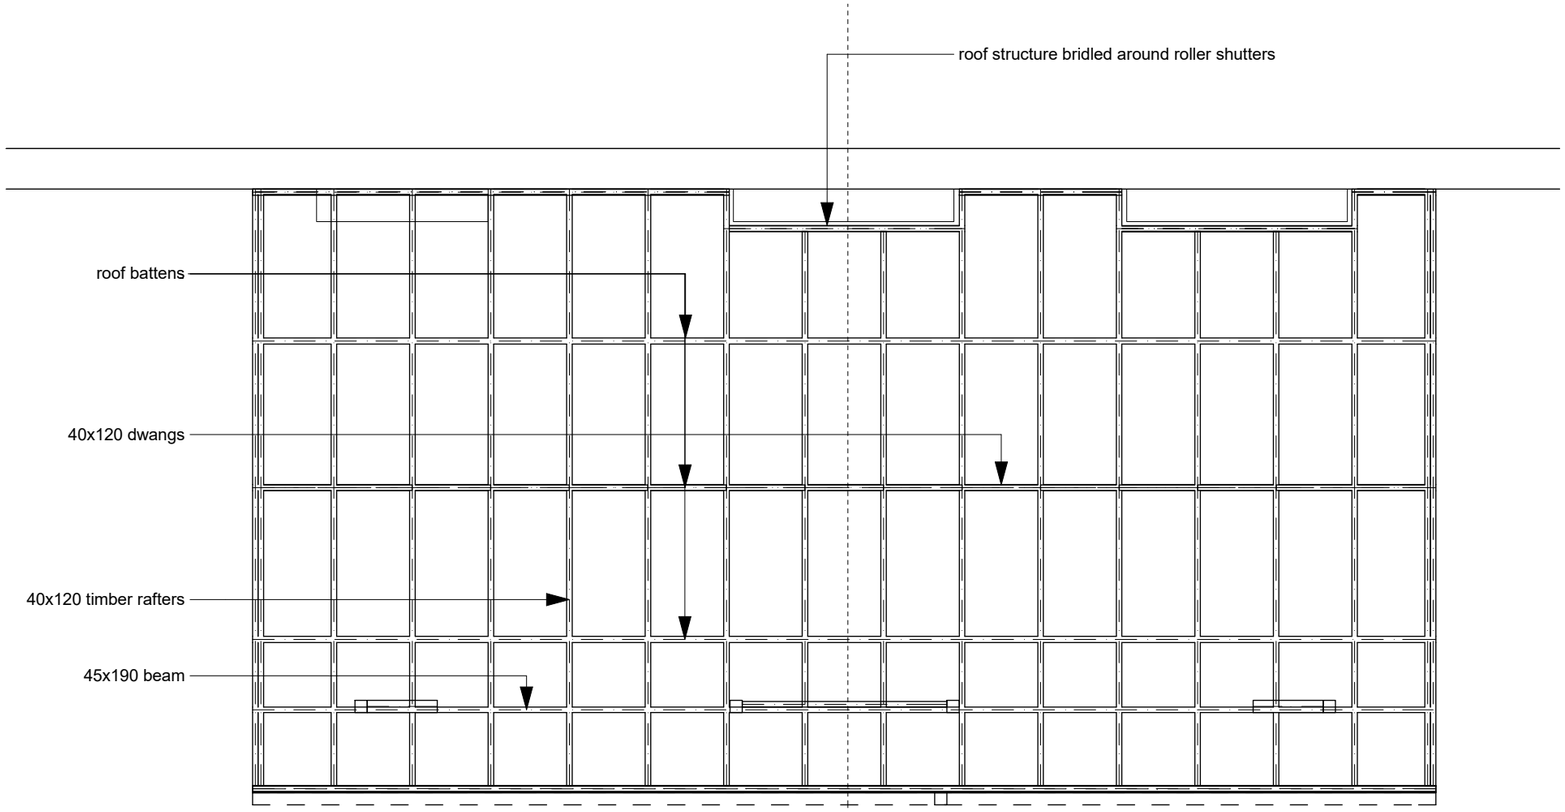


0. Existing Ground Floor 1:50

Copyright Dallman Johnstone
Figured dimension only are to be taken from this drawing. All dimensions are to be checked on site before any work is put in hand. If in doubt, ask.

This is the drawing referred to in the Application

dated

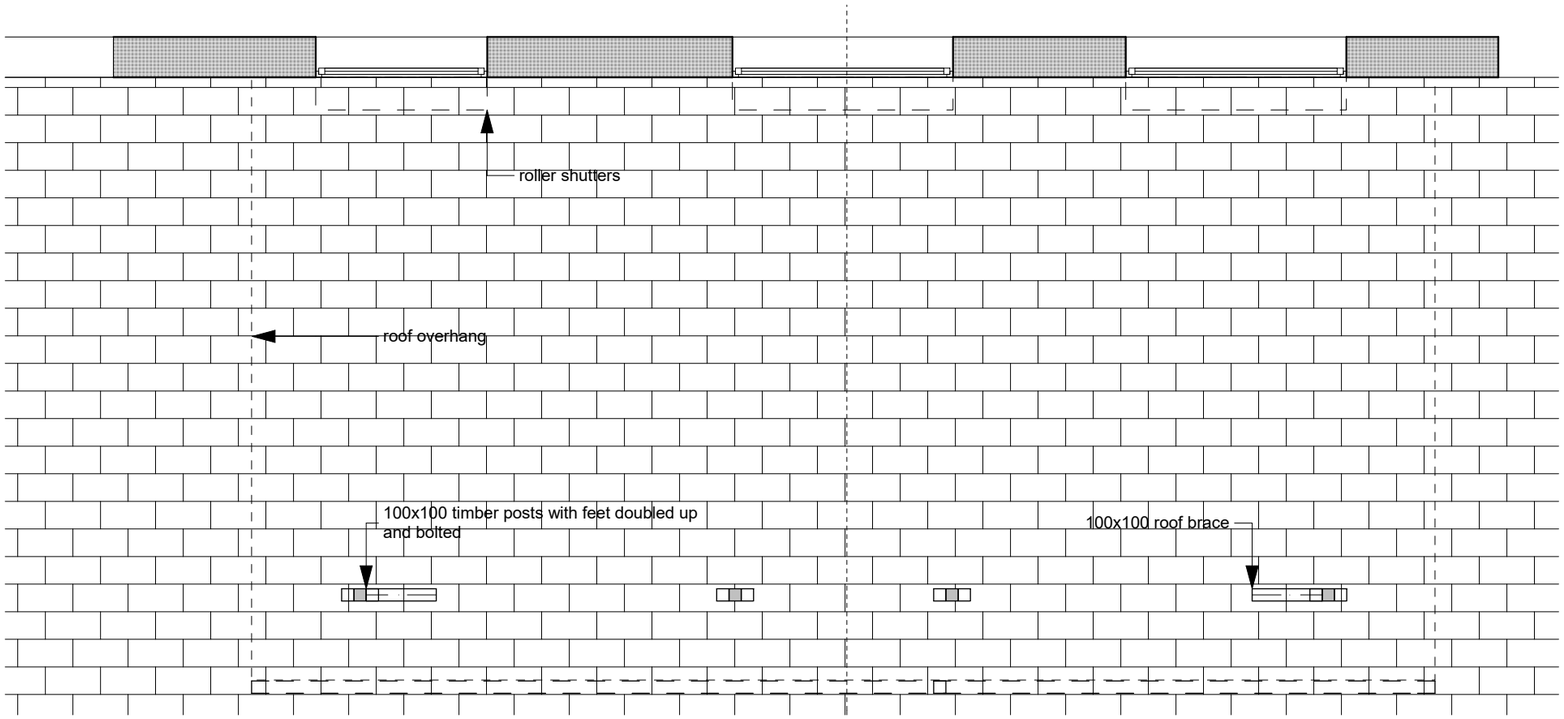signed
for Dallman Johnstone

# BUILDING WARRANT

| Mark | Revision | Drawn | Date | Checked |
|---|---|---|---|---|

DALLMAN JOHNSTONE
ARCHITECTURE
CONSERVATION
SUSTAINABILITY

The Studio
24 New Kirk Road
Bearsden Cross
Glasgow G61 3SL

T:-0141 942 3025
F:-0141 942 8777
E:-studio@dallmanjohnstone.co.uk
W:-www.dallmanjohnstone.co.uk

Client's name
Karen Mullen

Job title
Oliver's Canopy
20 Drumchapel Road
Glasgow
G15 6QE

Drawing title
Existing Plans

Scale@ A3
1:50 *metres*
0 0.5 1 2 3

| Drawn | Checked | Date |
|---|---|---|
| cj | lj | 01.21 |

| Job No. | Dwg. No. | Rev. |
|---|---|---|
| 841 | .2 | |