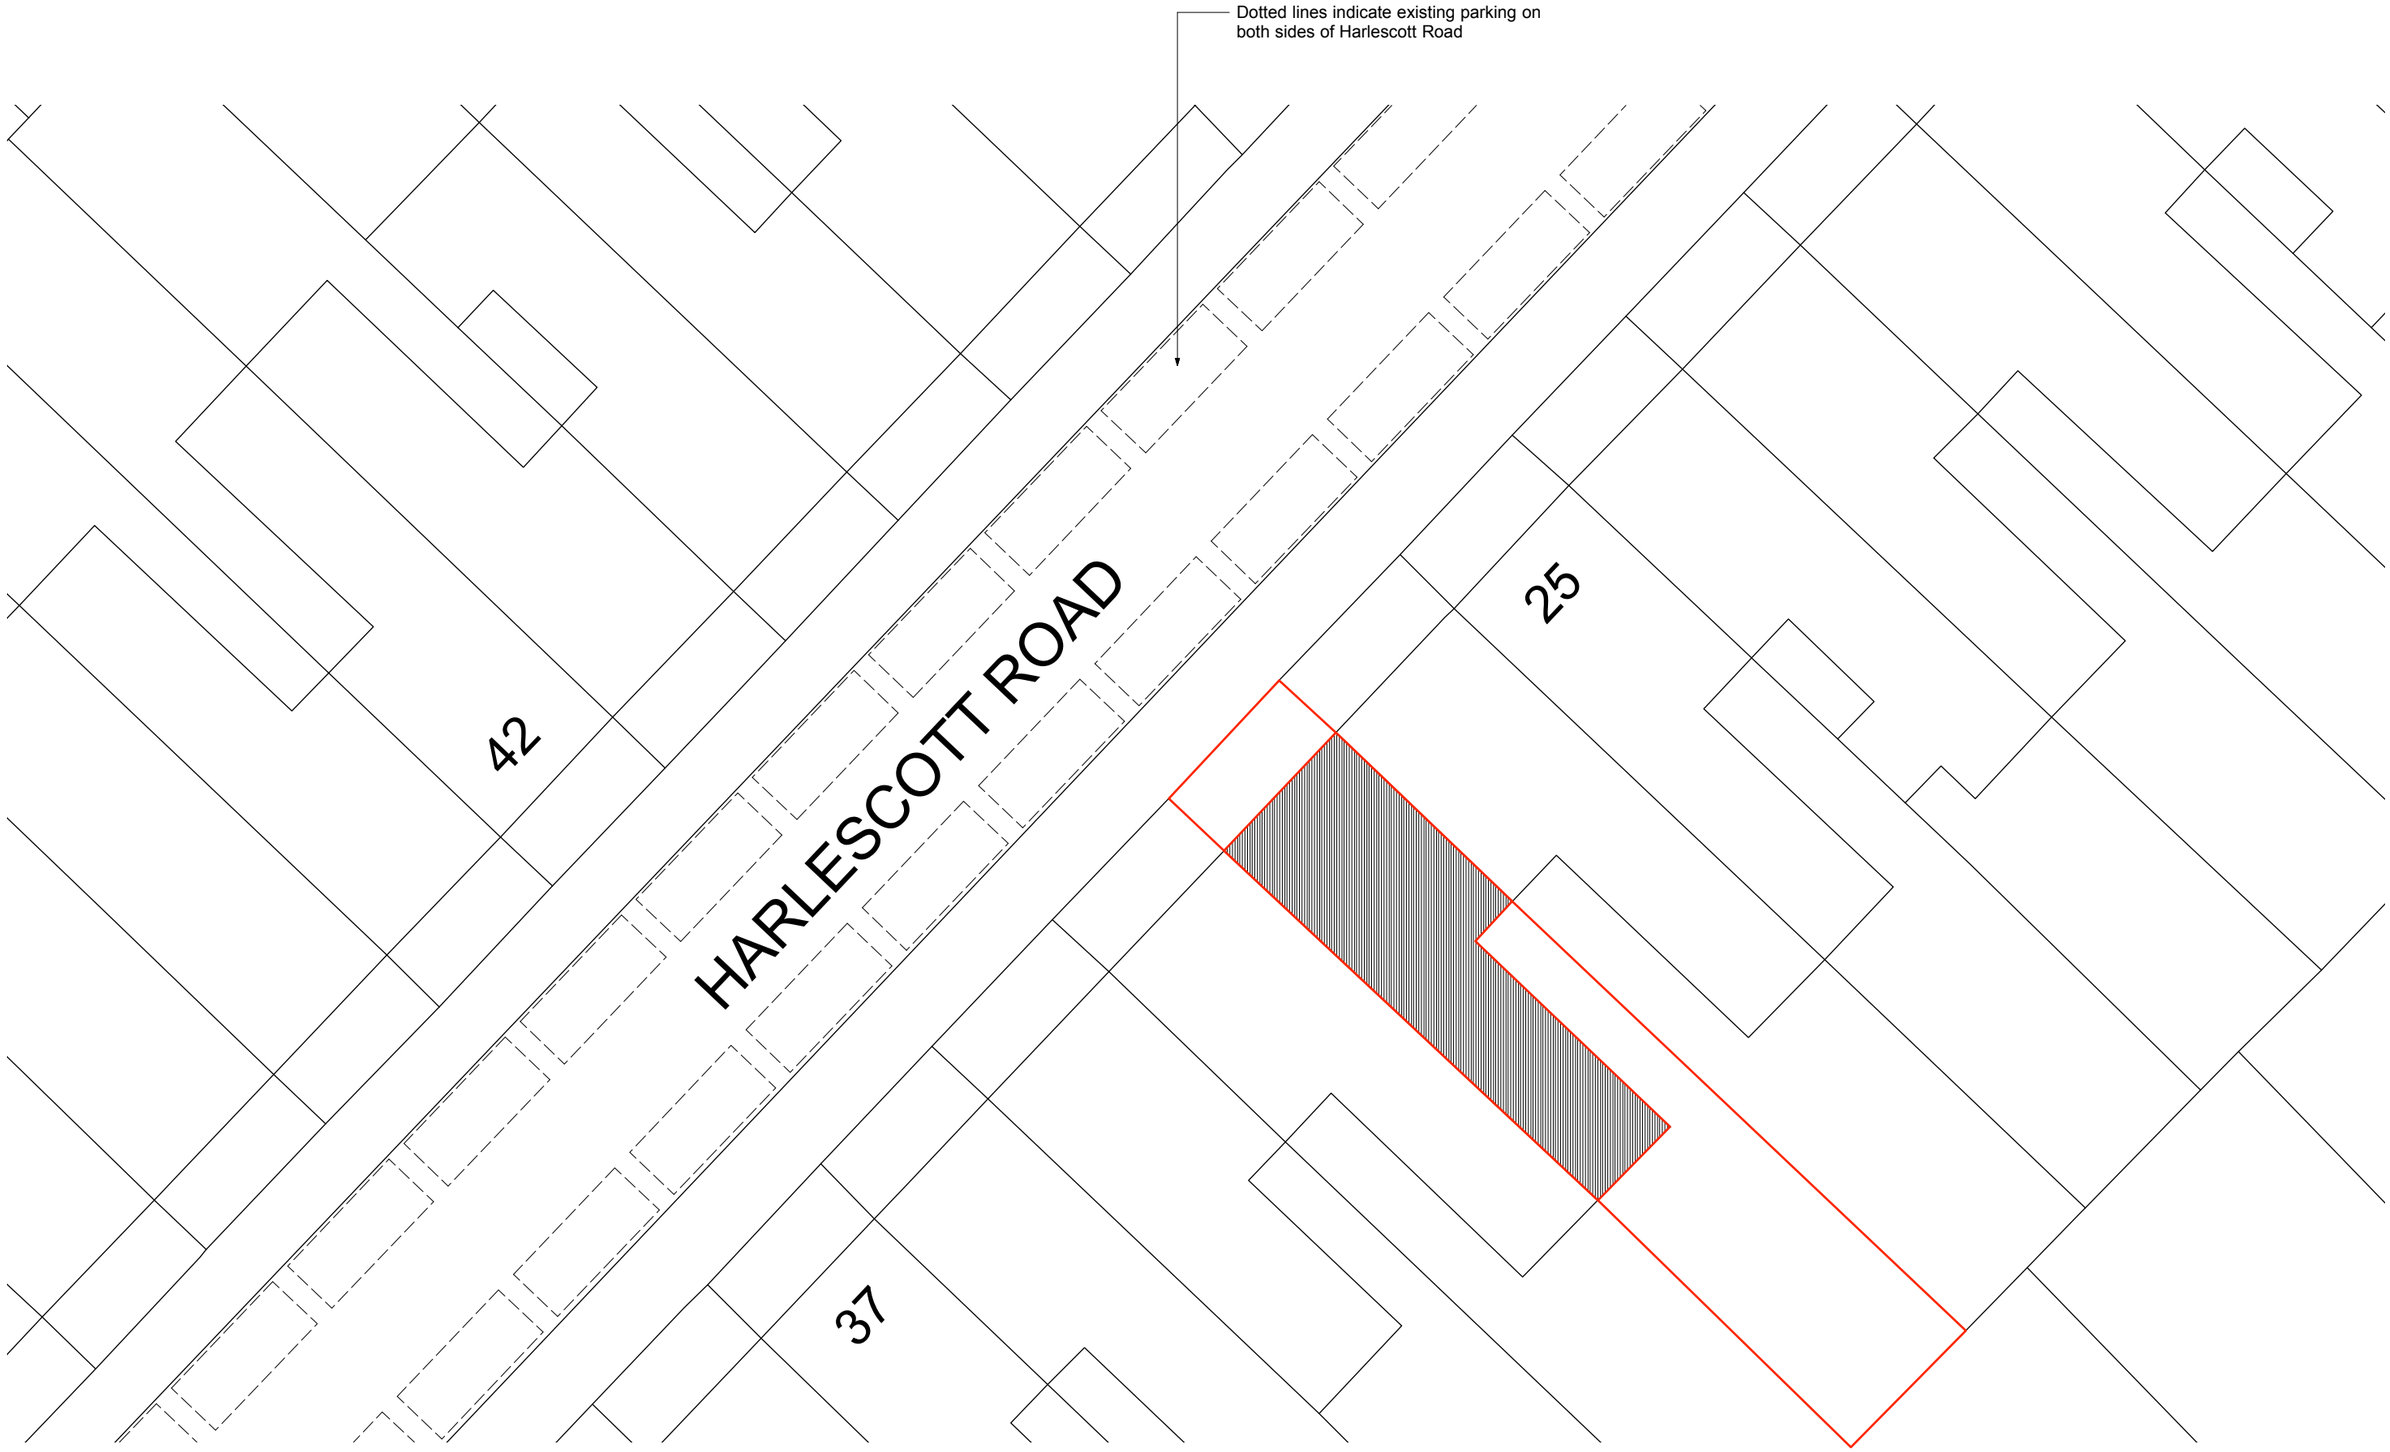

Parking Provision Plan

Scale: 1:200

THERE IS EXISTING ON STREET PARKING ALONG BOTH SIDES OF HARLESCOTT ROAD.
THE PROPOSED WORKS AT NO. 29 HARLESCOTT ROAD WILL HAVE NO IMPACT ON THE EXISTING PARKING PROVISION.

COPYRIGHT
This drawing was produced by Trim Tab Architecture Ltd. and is not to be used or reproduced by any other party for any purpose.
Site survey to be conducted before any building work is carried out. Any discrepancies to be reported to architect.

SCALE BAR 1:1250

10m 50m 100m

north

TRIM TAB ARCHITECTURE
steve@trimtabarchitecture.co.uk
07562 729 913 | london SW8 2XR

29 Harlescott Road
Peckham, SE15 3DA

client: Skelton Matsukawa

Parking Provision Plan

scale: As stated @ A3

rev.	project #	drawing #	sheet #	revision #	date
	T33	002	01		13/09/21

status: PRELIMINARY