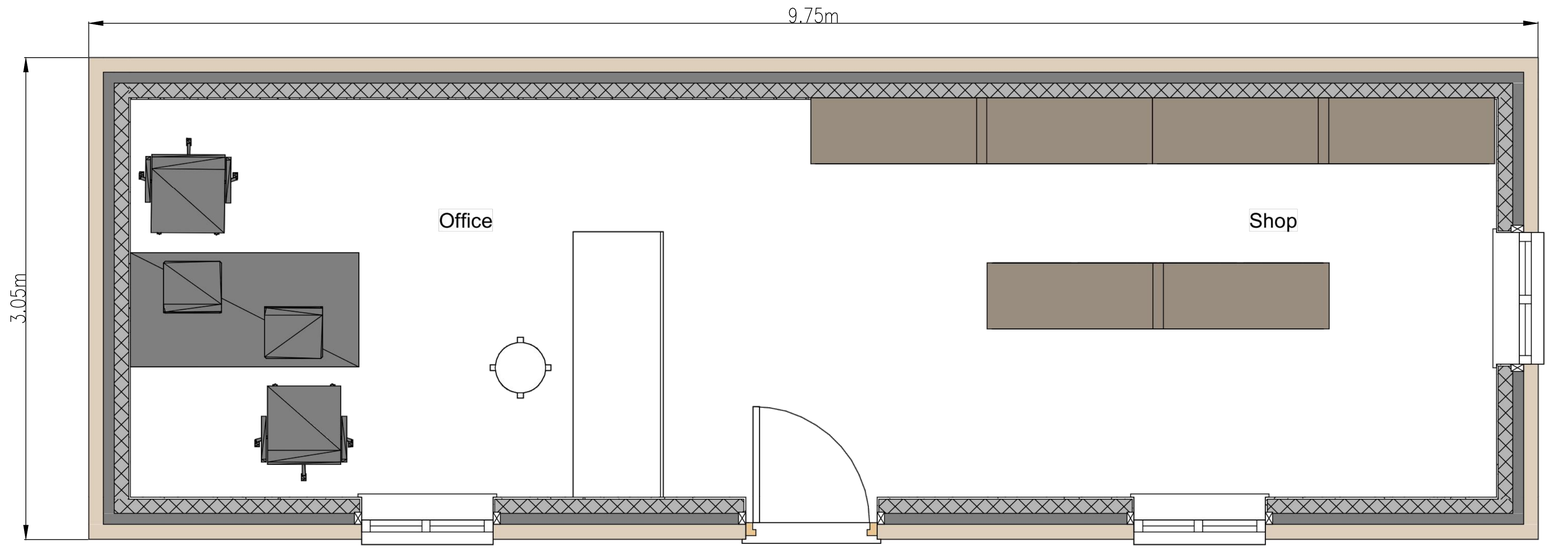

1 **GFL**
1 : 20

1m 0 1m 2m 3m

Rev	Description	Date

PROJECT
Hoolit Gifts new office

TITLE
Ground Floor plan

CLIENT
Hoolit Gifts

DRAWN BY	CHECKED BY	DATE
MM	MM	01.09.21

SCALE (@ A1)	PROJECT NUMBER
1 : 20	001

DRAWING NUMBER	REV
HG-GFL-001	

02/09/2021 10:16:34