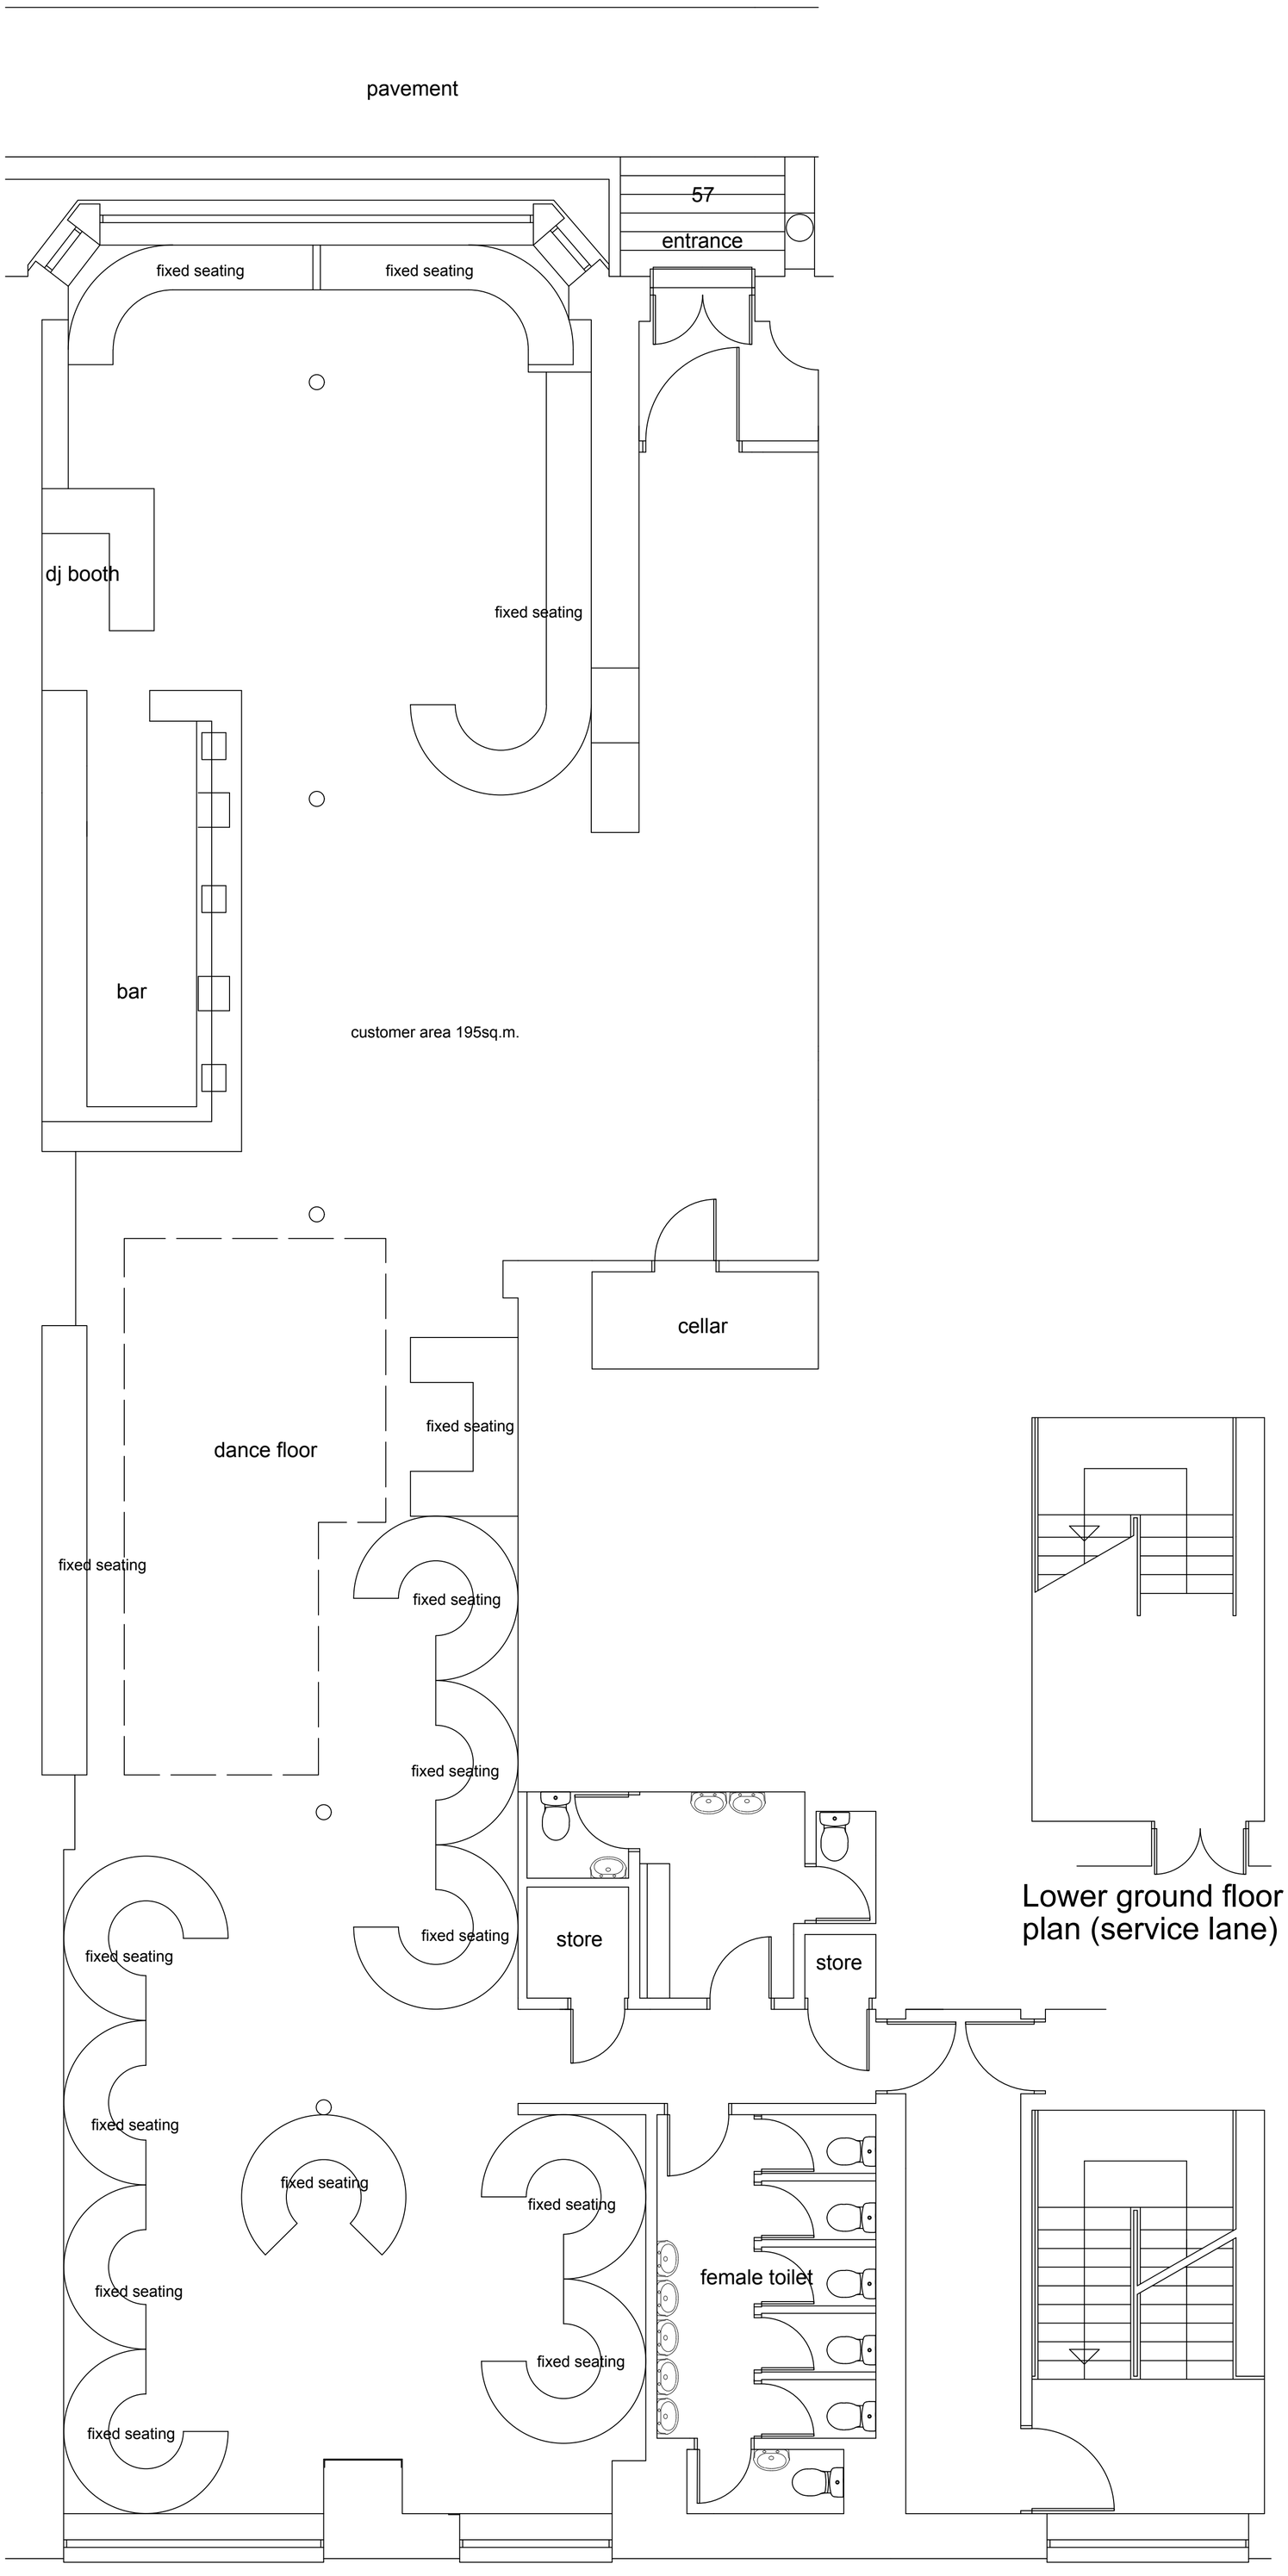

floor plan

floor plan

57 West Regent Street
Glasgow
G2 2AE

scale 1:100 (A1)
dwg no. 29179/1