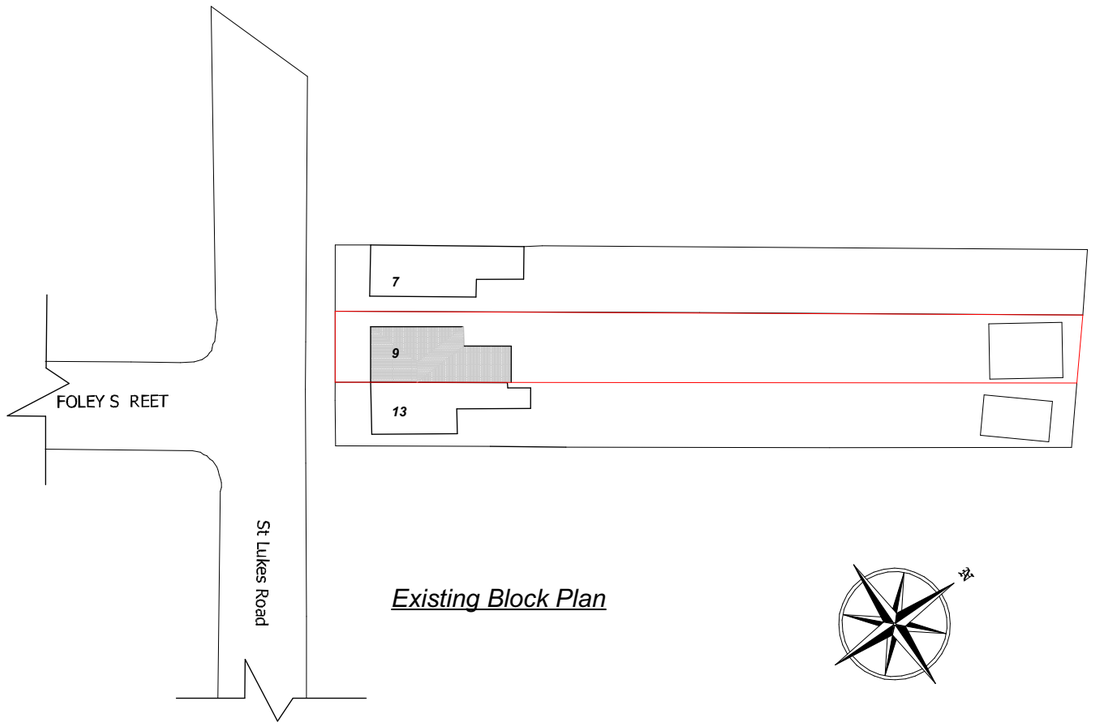

Existing Block Plan

Location Plan 1:1250

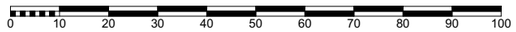

SCALE: 1:250

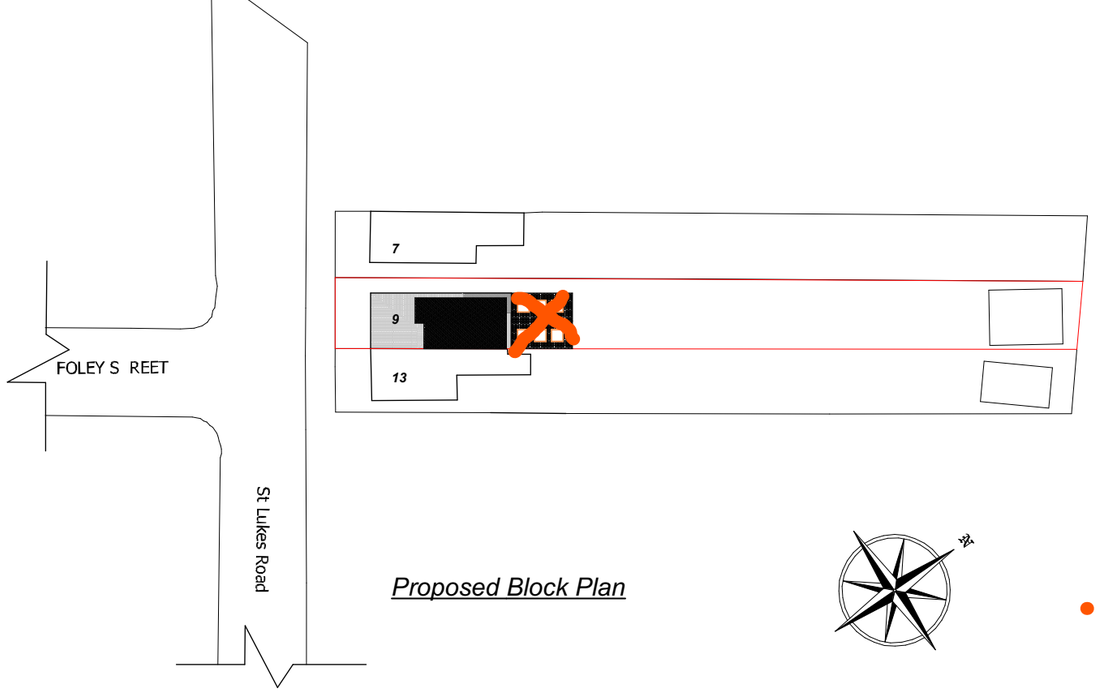

Proposed Block Plan

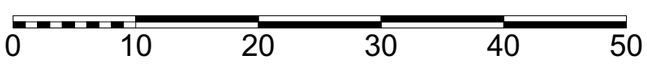

SCALE: 1:500

In addition to the hazard/risks normally associated with the types of work detailed on this drawing take note of the above. It is assumed that all works on this drawing will be carried out by a competent contractor working, where appropriate, to an appropriate method statement.

Safety Health and Environmental Information Box

Notes

This document and its design content is copyright ©. It shall be read in conjunction with all other associated project information including models, specifications, schedules and related consultants documents. Do not scale from documents. All dimensions to be checked on site. Immediately report any discrepancies, errors or omissions on this document to the Originator. If in doubt ASK.

Adkins Consultants Ltd
Surveying, Structural Engineering & Quantity Surveying for the Construction Industry

cabe chartered association of building engineers

CIOB THE CHARTERED INSTITUTE OF BUILDING

RevID	Issue ID	Issue Name	Issue Date	Issuer-Intls	Status	Approved by
03		For Approval	10/02/2021	AM		MBM
02		For Approval	18/01/2021	AM		MBM
01		For Approval	09/12/2020	AM		MBM
00		For Approval	20/08/2020	AM		MBM

Scales @ A3	Issuing Office	Project No.
	Kent	**33AM20JULY**

Client Approval

- A - Approved
- B - Approved with Comments
- C - Do Not Use

Status | Purpose of Issue

Originator

Adkins Consultants Ltd
130 Ashford Rd, Bearsted, Maidstone ME14 4AF

Project

9 St. Luke`s Road, Maidstone ME14 5AR

Layout Title

Block Plan

Client

Drawing Number

project	originator	zone	level	type	role	number	rev
						SL-AM-P-A3-08	**03**