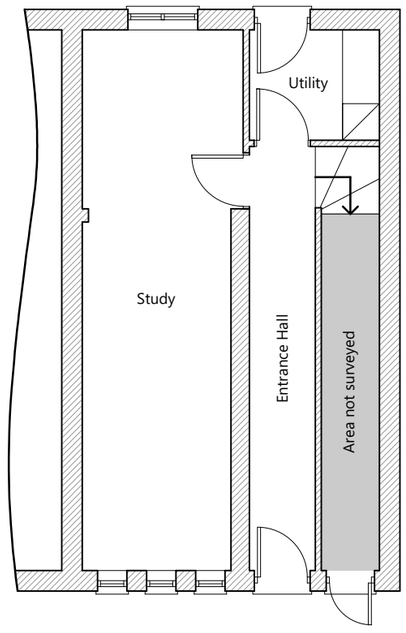

Proposed Ground Floor Plan
Scale 1:100

Proposed Front Elevation
Scale 1:100

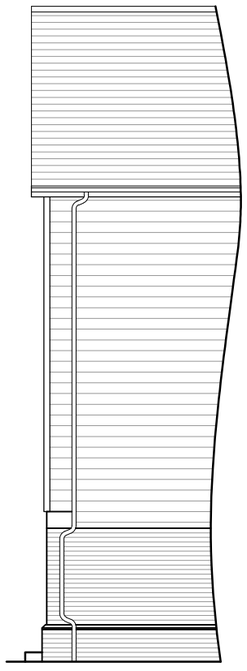

Proposed Side Elevation
Scale 1:100

1 0 1 2 3 4 5 6 7 8 9 10 11 metres

Scale 1:100

Notes

The Contractor is to check and verify all building and site dimensions, levels and sewer invert levels at connection points before work starts.

This drawing must be read with and checked against all other standard specifications and any structural or other specialist drawings provided.

The Contractor is to comply in all respects with the current Building Regulations whether or not specifically stated on these drawings.

This drawing is not intended to show details of foundation or ground conditions. Each area of ground relied upon to support the structure depicted must be investigated by the Contractor and suitable methods of foundation must be provided.

© This drawing remains the copyright of The JTS Partnership LLP.

REVISIONS

	DATE	BY	DESCRIPTION

THE JTS PARTNERSHIP
Chartered Valuation Surveyors • Town Planning Consultants
Number One, The Drive, Great Warley,
Brentwood, Essex CM13 3DJ
Tel: (01277) 224664 Fax: (01277) 215487
Email: service@jtspartnership.co.uk
Trading as a Limited Liability Partnership. Registered in England & Wales. Registration N° OC307263

Site
Proposed Development at
3 Belvedere Close
Faversham

Client
Mr Simon Nugent

Drawing Title
Proposed Floor Plan, Front Elevation and Partial Side Elevation

Drawn by	Checked by	Purpose of Issue
BG	JD	PLANNING

Date	Scale
Oct '23	1:100 @A3

Job Number	Drawing Number	Revision
LD-0055	04	-