Large Drawings with Setting Out

2 X Sliding Sash - CHATHAM (Site)
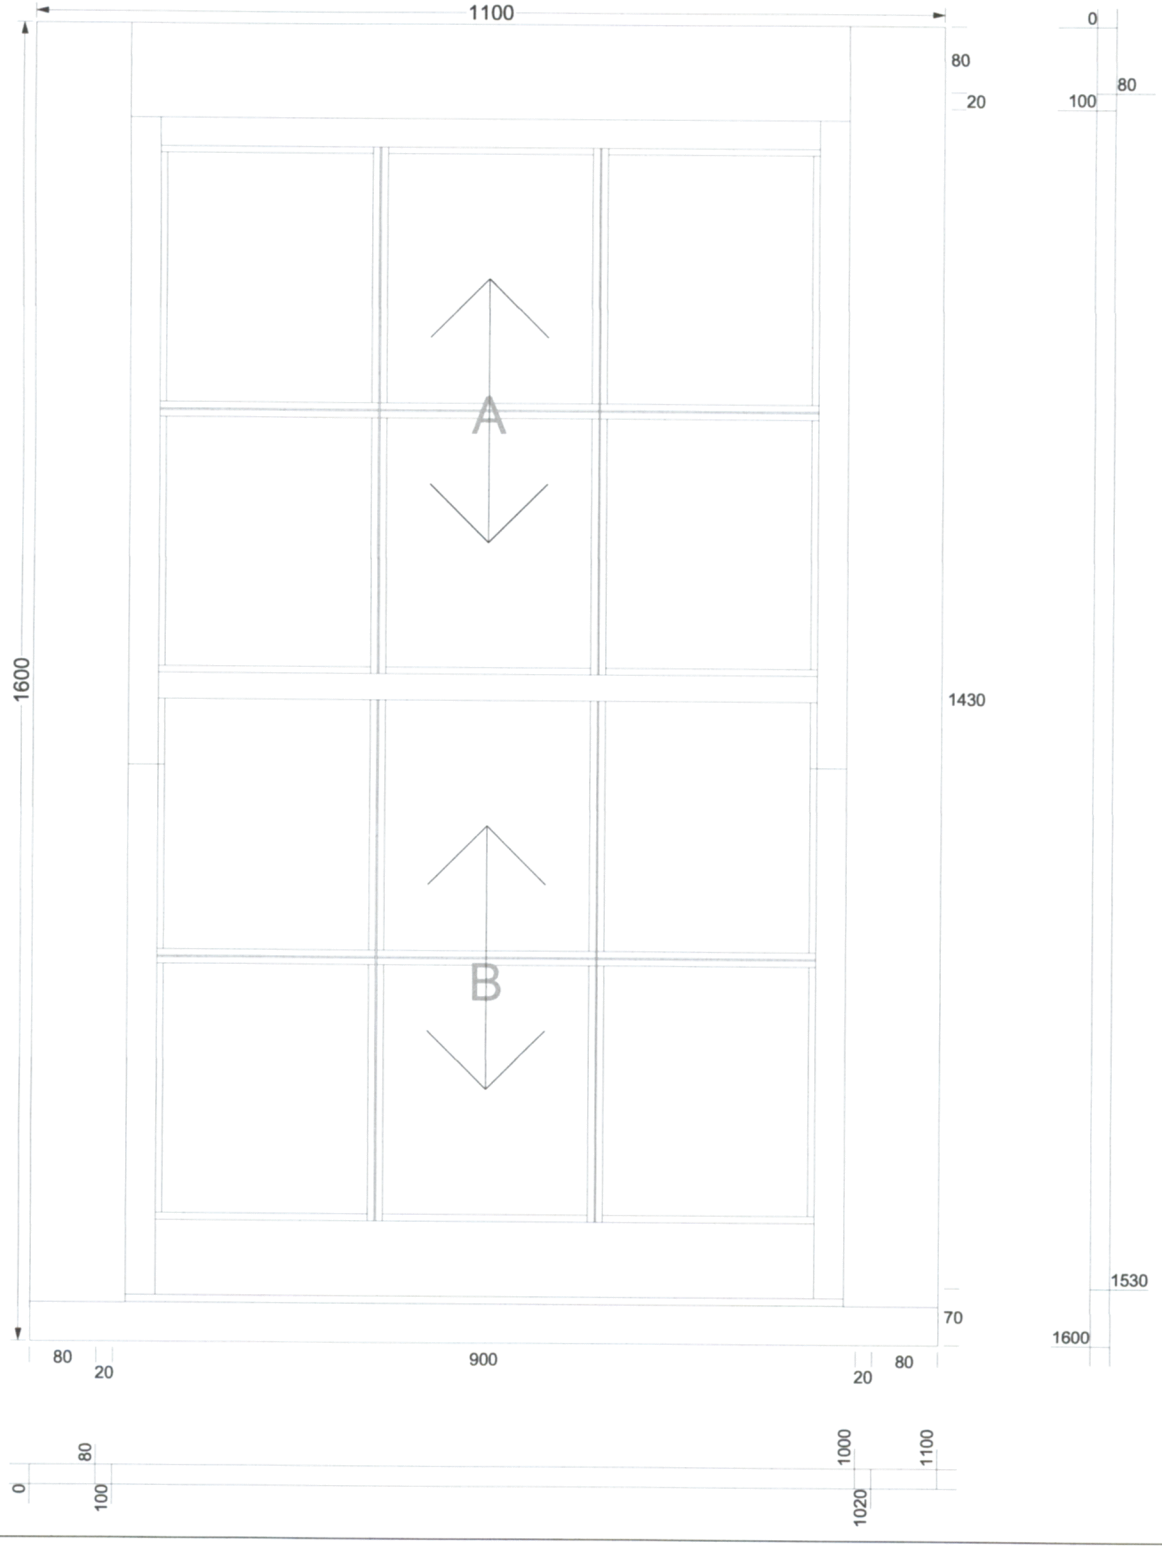
2 N° SECOND FLOOR WINDOWS)