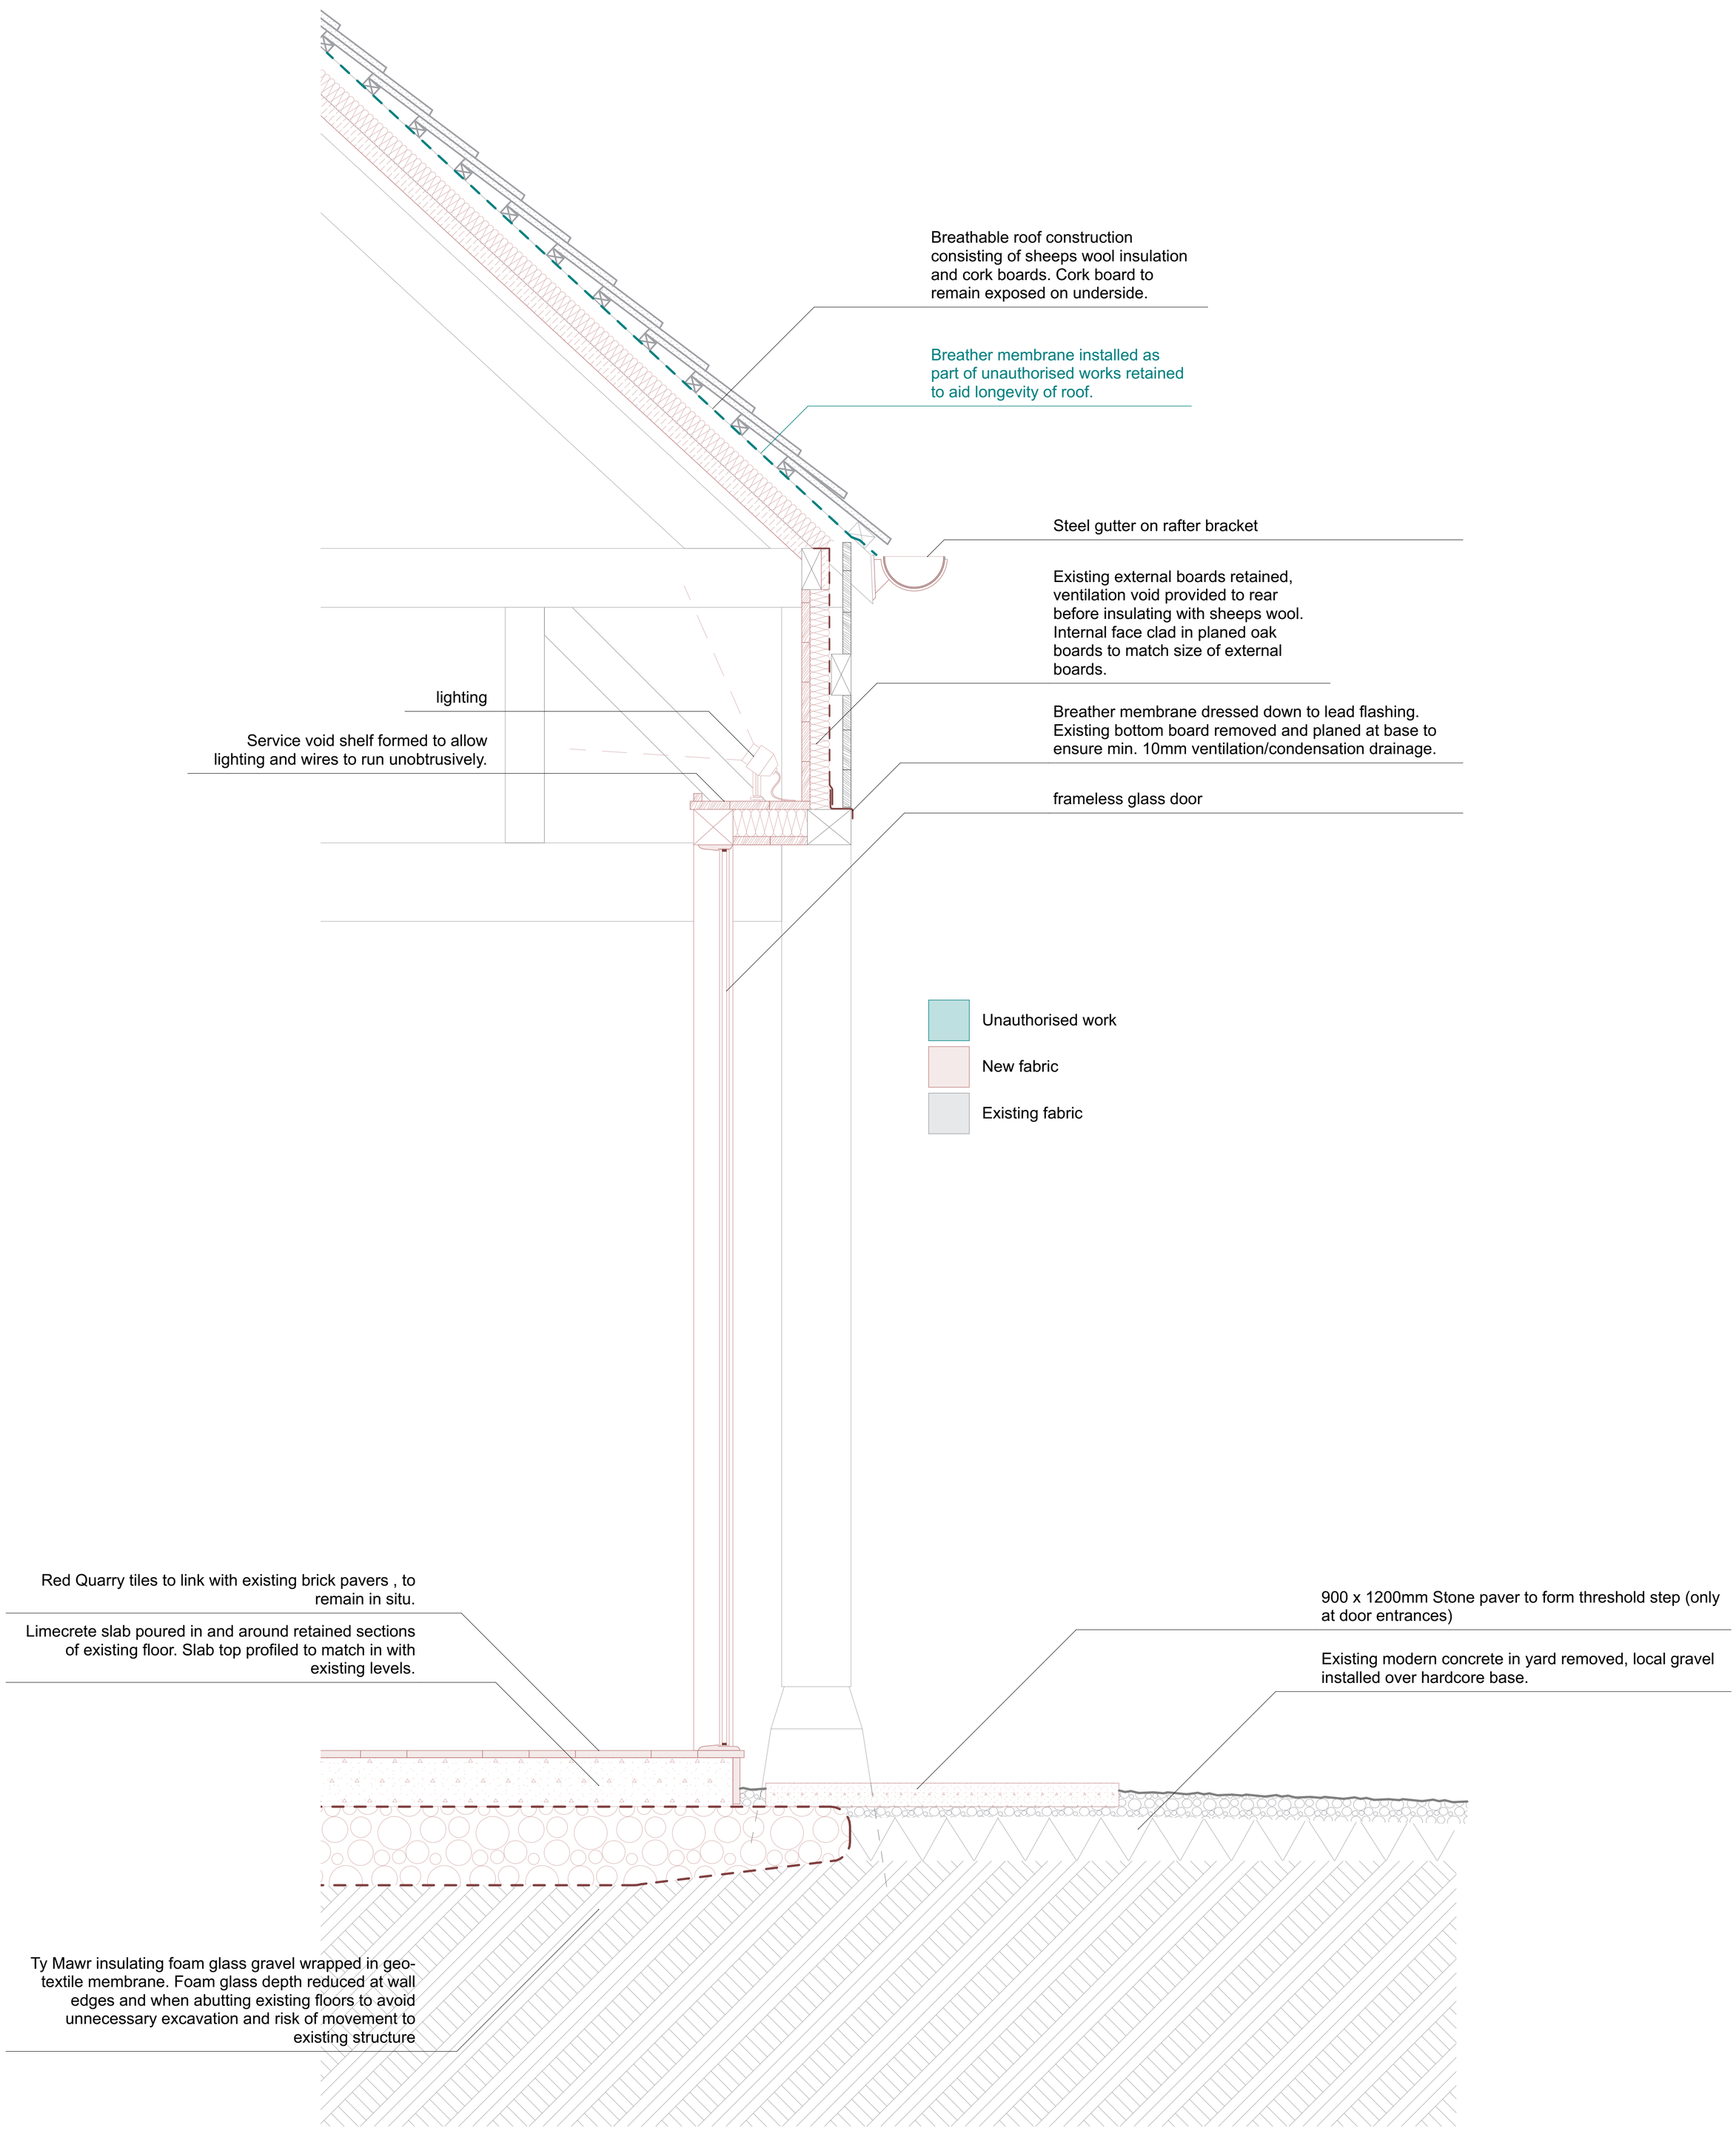

Proposed Edge detail D-01

Old Burfa Barns
Private Client

NIDUS ARCHITECTS
T. 01544 350550
E. hello@nidusarchitects.co.uk

project	number	rev	
2019	DT.71	01	@ A1